Control Precipitation Design, Inc.
Irrigation Consultants
P.O. Box 2268
Boca Raton, Fl. 33427
Tel: (561) 391-3936
e-mail: irridsn@bellsouth.net

richard j harrison

Digitally signed by richard j harrison
Date: 2024.10.28 16:43:21 -05'00'

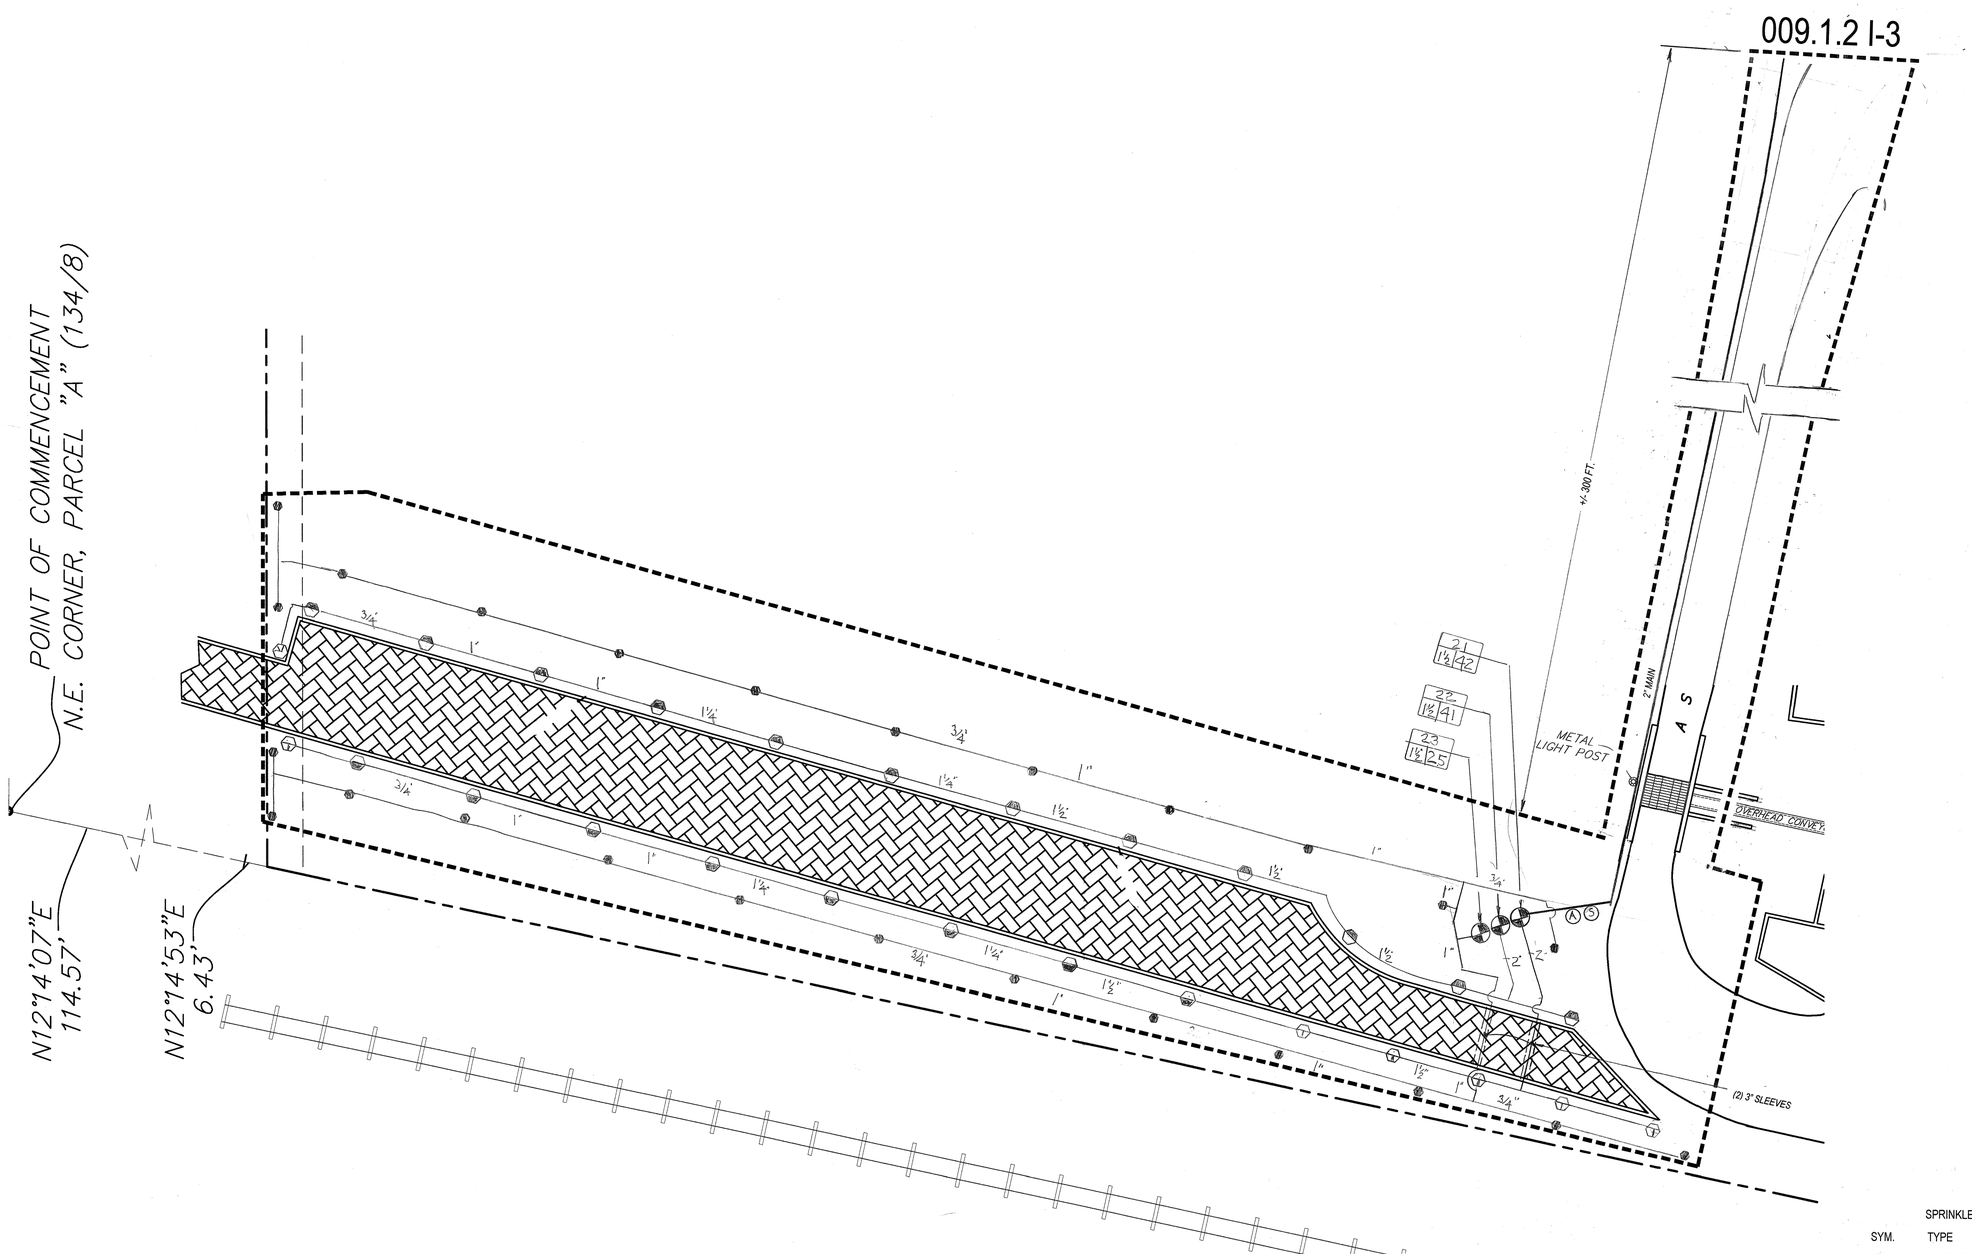

DRC
PZ23-12000032
12/04/2024

Bonsai Turn Lane
1200 NW 18th St.
Pompano Beach, FL 33069

SPRINKLER HEAD LEGEND

SYM.	TYPE	MODEL	QTY
	POP UP ROTORS.	K-RAIN #RPS75-4.0	20
	"	" -3.0	6
	TREE BUBBLERS	K-RAIN #TB-10	25

QUANTITIES SHOWM FOR THIS SHEET ONLY

SEE SHEET 009-14 I I 5 FOR ALL INSTALLATION DETAILS AND SPECIFICATIONS

9/26/24 CITY COMMENTS
~~5/22/24 City Comments~~
ISSUE HISTORY
PROJ NO: 23034A
PROJ MGR: DC
DRAWN BY: RH
CHECKED BY: KWD

DRAWING TITLE:
Irrigation Plan

SHEET:
009I5 I-6

CAUTION: PLEASE NOTE

Contractor shall secure all permits required for the work from any state or local departments, utility companies or jurisdiction affected by the work. The Contractor shall have permits "in hand" prior to starting work. The Landscape Architect and/or Owner shall bear no responsibility for work performed without permitted drawings. The Contractor shall be responsible for all changes to work, at no additional cost to Owner, as a result of unauthorized work prior to receipt of permit.

This drawing is an instrument of service, copyright © 1984-2024 by Krent Wieland Design, Inc., d/b/a KWD Landscape Architecture. All rights reserved - Not to be reproduced in part or in whole without express written permission. Florida Registration LA 1039.

SUBMISSION
09/26/24
NOT FOR CONSTRUCTION

0 10 20 30 40 50
SCALE 1" = 20' 0"

NORTH