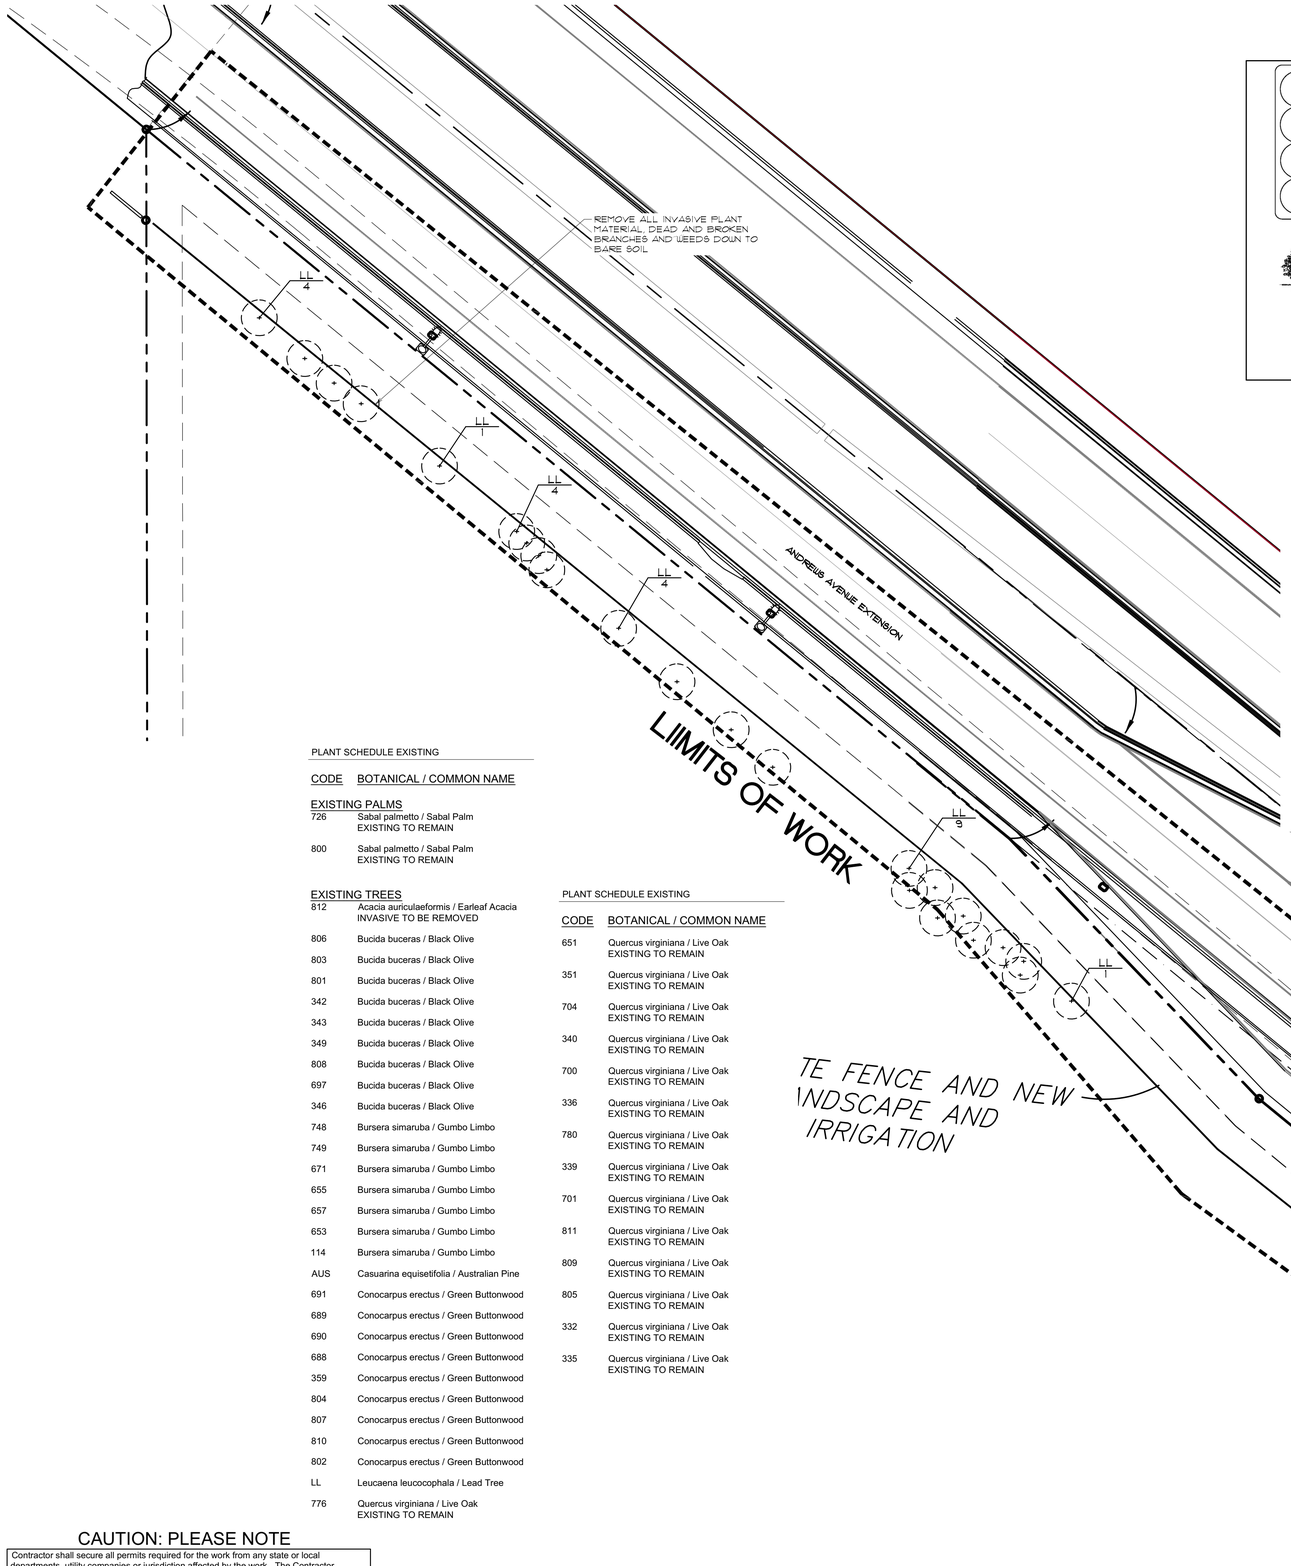


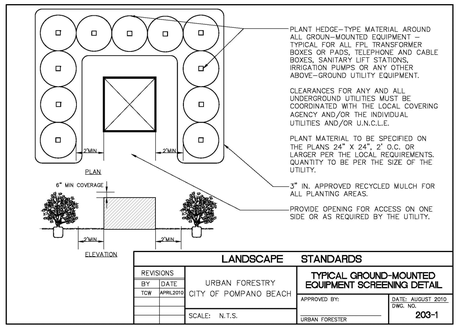


| LANDSCAPE STANDARDS | | |
|---|---|---|
| REVISIONS BY TCW DATE APRIL2010 | URBAN FORESTRY CITY OF POMPANO BEACH | TYPICAL GROUND-MOUNTED EQUIPMENT SCREENING DETAIL |
| SCALE: N.T.S. | APPROVED BY: URBAN FORESTER | DATE: AUGUST 2010 DWG. NO. 203-1 |

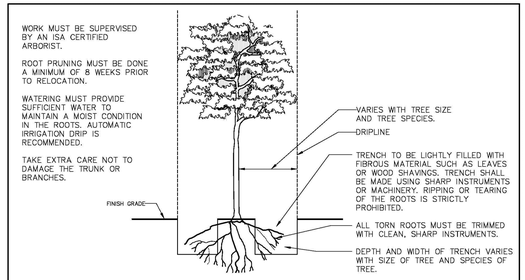


| LANDSCAPE STANDARDS | | |
|---|---|---|
| REVISIONS BY TCW DATE APRIL2010 | URBAN FORESTRY CITY OF POMPANO BEACH | ROOT PRUNING DETAIL |
| SCALE: N.T.S. | APPROVED BY: URBAN FORESTER | DATE: AUGUST 2010 DWG. NO. 105-1 |

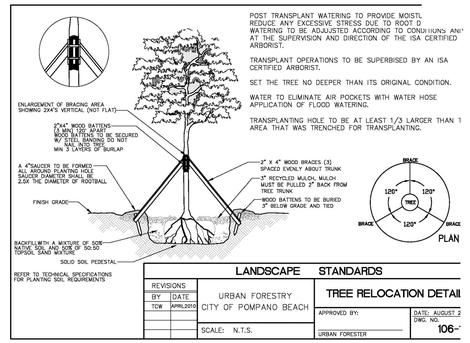


| LANDSCAPE STANDARDS | | |
|---|---|---|
| REVISIONS BY TCW DATE APRIL2010 | URBAN FORESTRY CITY OF POMPANO BEACH | TREE RELOCATION DETAIL |
| SCALE: N.T.S. | APPROVED BY: URBAN FORESTER | DATE: AUGUST 2 DWG. NO. 106- |

**TREE RELOCATION PROCEDURAL SPECIFICATION**

Tree, Palm, Shrub and other Plant Transplanting/Relocating Detail – Recommended Notes:

The American National Standard for Tree Care Operations – Tree, Shrub, and Other Woody Plant Maintenance – Standard Practices (Transplanting) ANSI A300(Part 6)–2005 must be adhered to in its entirety for all relocating/transplanting of trees and shrubs. ANSI A300 (Part 6)–2005 includes the following:

60– Transplanting Standards
61 – Normative References
62 – Definitions
63 – Transplanting Practices

The transplanting objectives shall be established prior to beginning the operation. These objectives may be presented in a report format for permitting purposes.

A feasibility and suitability assessment shall be conducted prior to recommending transplanting. Specifications for transplanting should be based on the assessment. See the Checklist in Annex A of ANSI A300 (Part6)–2005. This assessment may be presented in a report format for permitting purposes.

PLANT SCHEDULE EXISTING

| CODE | BOTANICAL / COMMON NAME |
|---|---|
| **EXISTING PALMS** | |
| 726 | Sabal palmetto / Sabal Palm EXISTING TO REMAIN |
| 800 | Sabal palmetto / Sabal Palm EXISTING TO REMAIN |
| **EXISTING TREES** | |
| 812 | Acacia auriculaeformis / Earleaf Acacia INVASIVE TO BE REMOVED |
| 806 | Bucida buceras / Black Olive |
| 803 | Bucida buceras / Black Olive |
| 801 | Bucida buceras / Black Olive |
| 342 | Bucida buceras / Black Olive |
| 343 | Bucida buceras / Black Olive |
| 349 | Bucida buceras / Black Olive |
| 808 | Bucida buceras / Black Olive |
| 697 | Bucida buceras / Black Olive |
| 346 | Bucida buceras / Black Olive |
| 748 | Bursera simaruba / Gumbo Limbo |
| 749 | Bursera simaruba / Gumbo Limbo |
| 671 | Bursera simaruba / Gumbo Limbo |
| 655 | Bursera simaruba / Gumbo Limbo |
| 657 | Bursera simaruba / Gumbo Limbo |
| 653 | Bursera simaruba / Gumbo Limbo |
| 114 | Bursera simaruba / Gumbo Limbo |
| AUS | Casuarina equisetifolia / Australian Pine |
| 691 | Conocarpus erectus / Green Buttonwood |
| 689 | Conocarpus erectus / Green Buttonwood |
| 690 | Conocarpus erectus / Green Buttonwood |
| 688 | Conocarpus erectus / Green Buttonwood |
| 359 | Conocarpus erectus / Green Buttonwood |
| 804 | Conocarpus erectus / Green Buttonwood |
| 807 | Conocarpus erectus / Green Buttonwood |
| 810 | Conocarpus erectus / Green Buttonwood |
| 802 | Conocarpus erectus / Green Buttonwood |
| LL | Leucaena leucocophala / Lead Tree |
| 776 | Quercus virginiana / Live Oak EXISTING TO REMAIN |

PLANT SCHEDULE EXISTING

| CODE | BOTANICAL / COMMON NAME |
|---|---|
| 651 | Quercus virginiana / Live Oak EXISTING TO REMAIN |
| 351 | Quercus virginiana / Live Oak EXISTING TO REMAIN |
| 704 | Quercus virginiana / Live Oak EXISTING TO REMAIN |
| 340 | Quercus virginiana / Live Oak EXISTING TO REMAIN |
| 700 | Quercus virginiana / Live Oak EXISTING TO REMAIN |
| 336 | Quercus virginiana / Live Oak EXISTING TO REMAIN |
| 780 | Quercus virginiana / Live Oak EXISTING TO REMAIN |
| 339 | Quercus virginiana / Live Oak EXISTING TO REMAIN |
| 701 | Quercus virginiana / Live Oak EXISTING TO REMAIN |
| 811 | Quercus virginiana / Live Oak EXISTING TO REMAIN |
| 809 | Quercus virginiana / Live Oak EXISTING TO REMAIN |
| 805 | Quercus virginiana / Live Oak EXISTING TO REMAIN |
| 332 | Quercus virginiana / Live Oak EXISTING TO REMAIN |
| 335 | Quercus virginiana / Live Oak EXISTING TO REMAIN |

NOTES:

1) PER CITY ORDINANCE(S) 50.02(A)(4) AND 100.35(E), STREET TREES SHALL NOT BE PLACED ON TOP OF OR 5'-0" ON EITHER SIDE OF ANY CITY OWNED UTILITY INFRASTRUCTURE.
2) NO TRESS, SHRUBBERY OR OBSTRUCTION SHALL BE PLACED WITHIN A 3'-0" RADIUS OF A CITY OWNED SEWER LATERAL CLEANOUT OR WATER I/OR REUSE METER.
3) A PRE-CONSTRUCTION MEETING WITH CITY OF POMPANO BEACH, URBAN FORESTRY, IS REQUIRED BEFORE ANY PLANT MATERIAL IS INSTALLED ON SITE.
4) ALL ROAD ROCK, CONCRETE, ASPHALT AND OTHER NOT NATURAL MATERIALS SHALL BE REMOVED FROM PLANTING AREAS PRIOR TO LANDSCAPE INSTALLATION.
5) ALL TREE WORK WILL REQUIRE PERMITTING BY A REGISTERED BROWARD COUNTY TREE TRIMMER.
6) ALL TREES DESIGNATED AS SINGLE TRUNK SHALL HAVE A SINGLE, RELATIVELY STRAIGHT, DOMINANT LEADER, PROPER STRUCTURAL BRANCHING AND EVEN BRANCH DISTRIBUTION. TREES WITH BARK INCLUSION, TIPPED BRANCHES, AND CO-DOMINANT TRUNKS WILL NOT BE ACCEPTED. TREES WITH GIRDLING, NTACT LEADER CIRCLING AND OR PLUNGING ROOTS WILL BE REJECTED.
7) ALL EXISTING TREES WILL BE PRUNED BY AN ISA CERTIFIED ARBORIST UNDER THE DIRECTION OF A BCMA or ASCA REGISTERED CONSULTING ARBORIST.

009.2 L-2
009.3 L-3

LL 5

REMOVE ALL INVASIVE PLANT MATERIAL, DEAD AND BROKEN BRANCHES AND WEEDS DOWN TO BARE SOIL

ANDREWS AVENUE EXTENSION

Ø12

CAUTION: PLEASE NOTE

Contractor shall secure all permits required for the work from any state or local departments, utility companies or jurisdiction affected by the work. The Contractor shall have permits "in hand" prior to starting work. The Landscape Architect and/or Owner shall bear no responsibility for work performed without permitted drawings. The Contractor shall be responsible for all changes to work, at no additional cost to Owner, as a result of unauthorized work prior to receipt of permit.

This drawing is an instrument of service, copyright © 1984-2024 by Krent Wieland Design, Inc., d/b/a KWD Landscape Architecture. All rights reserved - Not to be reproduced in part or in whole without express written permission. Florida Registration LA 1039.

SUBMISSION
09/26/24
NOT FOR CONSTRUCTION

0 10 20 30 40 50
SCALE 1" = 20' 0"

NORTH

KWD
LANDSCAPE ARCHITECTURE
101 SE 2nd Avenue, Second Floor
Delray Beach, Florida 33444
studio@kwdesignteam.com
Telephone: 561-243-1873
Krent L. Wieland, FL. Reg LA 1039
Cert. of Authorization LC26000275

Bonsai Turn Lane
1200 NW 18th St.
Pompano Beach, Fl 33069

DRC
PZ23-12000032
12/04/2024

LANDSCAPE ARCHITECT KRENT L WIELAND NO. 1039 STATE OF FLORIDA

Krent L Wieland
2024.10.15
11:36:00 -04'00'

09/26/24 City Comments
05/17/24 City Comments
ISSUE HISTORY
PROJ NO: 23034A
PROJ MGR: DC
DRAWN BY: DC
CHECKED BY: KWD

DRAWING TITLE:
Existing Landscape Plan

SHEET:
009.2 L-2