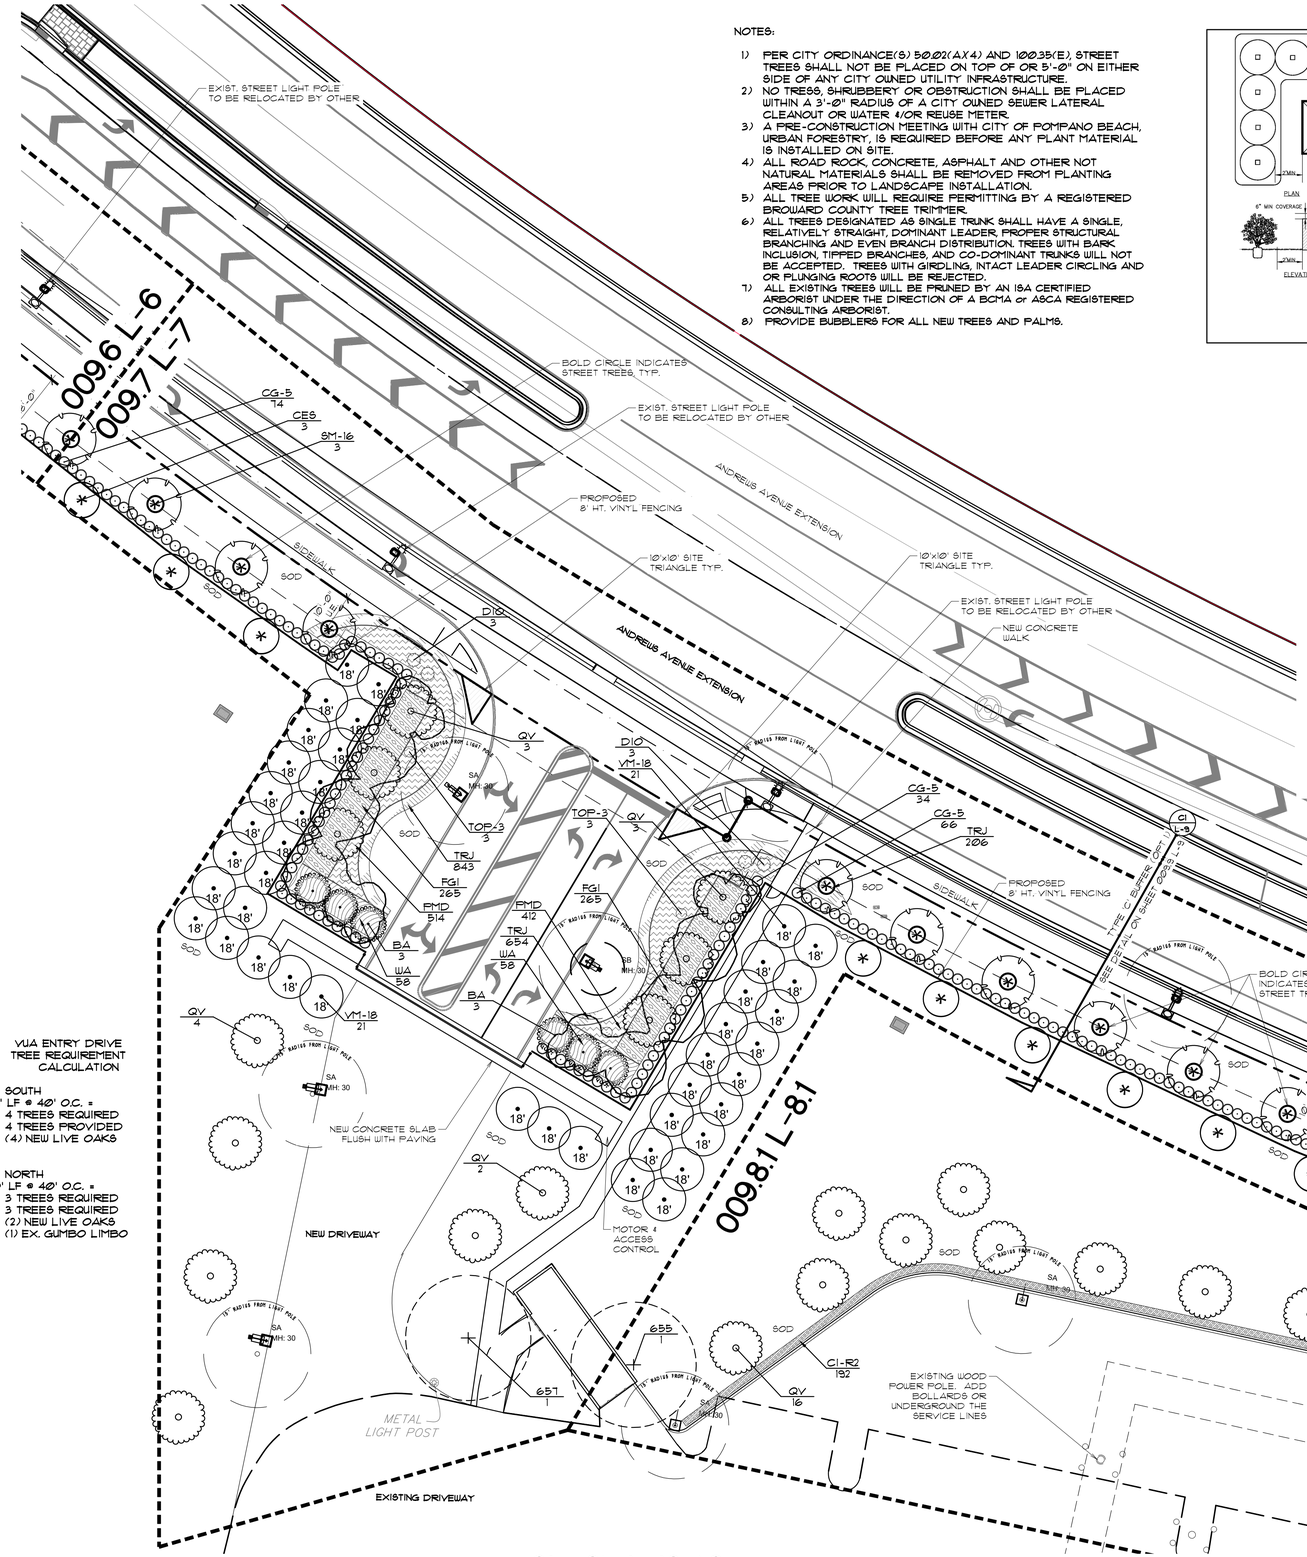

VUA ENTRY DRIVE TREE REQUIREMENT CALCULATION

SOUTH
157' LF @ 40' O.C. =
4 TREES REQUIRED
4 TREES PROVIDED
(4) NEW LIVE OAKS

NORTH
120' LF @ 40' O.C. =
3 TREES REQUIRED
3 TREES REQUIRED
(2) NEW LIVE OAKS
(1) EX. GUMBO LIMBO

NOTES:

1) PER CITY ORDINANCE(S) 50.02(AX4) AND 100.35(E), STREET TREES SHALL NOT BE PLACED ON TOP OF OR 5'-0" ON EITHER SIDE OF ANY CITY OWNED UTILITY INFRASTRUCTURE.
2) NO TREES, SHRUBBERY OR OBSTRUCTION SHALL BE PLACED WITHIN A 3'-0" RADIUS OF A CITY OWNED SEWER LATERAL CLEANOUT OR WATER METER.
3) A PRE-CONSTRUCTION MEETING WITH CITY OF POMPANO BEACH, URBAN FORESTRY, IS REQUIRED BEFORE ANY PLANT MATERIAL IS INSTALLED ON SITE.
4) ALL ROAD ROCK, CONCRETE, ASPHALT AND OTHER NOT NATURAL MATERIALS SHALL BE REMOVED FROM PLANTING AREAS PRIOR TO LANDSCAPE INSTALLATION.
5) ALL TREE WORK WILL REQUIRE PERMITTING BY A REGISTERED BROWARD COUNTY TREE TRIMMER.
6) ALL TREES DESIGNATED AS SINGLE TRUNK SHALL HAVE A SINGLE, RELATIVELY STRAIGHT, DOMINANT LEADER, PROPER STRUCTURAL BRANCHING AND EVEN BRANCH DISTRIBUTION. TREES WITH BARK INCLUSION, TIPPED BRANCHES, AND CO-DOMINANT TRUNKS WILL NOT BE ACCEPTED. TREES WITH GIRDLING, INTACT LEADER CIRCLING AND OR PLUNGING ROOTS WILL BE REJECTED.
7) ALL EXISTING TREES WILL BE PRUNED BY AN ISA CERTIFIED ARBORIST UNDER THE DIRECTION OF A BCMA or ASCA REGISTERED CONSULTING ARBORIST.
8) PROVIDE BUBBLERS FOR ALL NEW TREES AND PALMS.

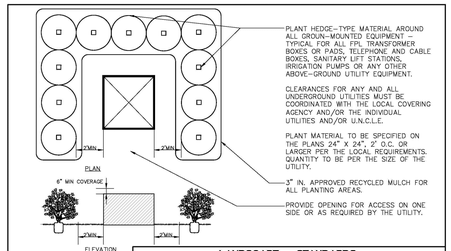

LANDSCAPE STANDARDS			
REVISIONS BY / DATE: TCW / APRIL2010	URBAN FORESTRY CITY OF POMPANO BEACH	TYPICAL GROUND-MOUNTED EQUIPMENT SCREENING DETAIL	
		APPROVED BY:	DATE: AUGUST 2010 DWG. NO. 203-1
	SCALE: N.T.S.	URBAN FORESTER	

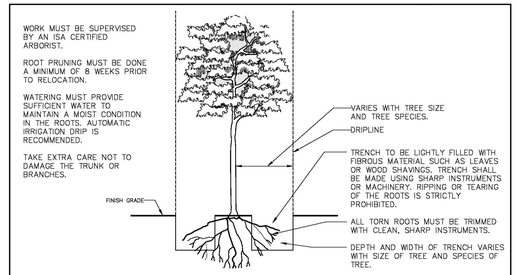

LANDSCAPE STANDARDS			
REVISIONS BY / DATE: TCW / APRIL2010	URBAN FORESTRY CITY OF POMPANO BEACH	ROOT PRUNING DETAIL	
		APPROVED BY:	DATE: AUGUST 2010 DWG. NO. 105-1
	SCALE: N.T.S.	URBAN FORESTER	

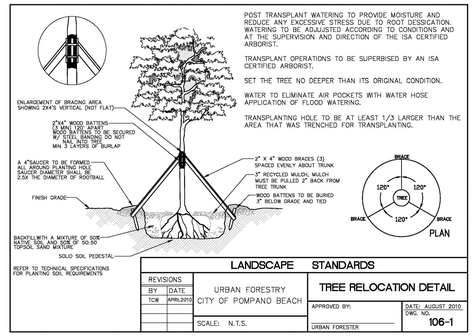

LANDSCAPE STANDARDS			
REVISIONS BY / DATE: TCW / APRIL2010	URBAN FORESTRY CITY OF POMPANO BEACH	TREE RELOCATION DETAIL	
		APPROVED BY:	DATE: AUGUST 2010 DWG. NO. 106-1
	SCALE: N.T.S.	URBAN FORESTER	

TREE RELOCATION PROCEDURAL SPECIFICATION

Tree, Palm, Shrub and other Plant Transplanting/Relocating Detail – Recommended Notes:

The American National Standard for Tree Care Operations – Tree, Shrub, and Other Woody Plant Maintenance – Standard Practices (Transplanting) ANSI A300(Part 6)–2005 must be adhered to in its entirety for all relocating/transplanting of trees and shrubs. ANSI A300 (Part 6)–2005 includes the following:

60– Transplanting Standards
61 – Normative References
62 – Definitions
63 – Transplanting Practices

The transplanting objectives shall be established prior to beginning the operation. These objectives may be presented in a report format for permitting purposes.

A feasibility and suitability assessment shall be conducted prior to recommending transplanting. Specifications for transplanting should be based on the assessment. See the Checklist in Annex A of ANSI A300 (Part6)–2005. This assessment may be presented in a report format for permitting purposes.

PLANT SCHEDULE PROPOSED LANDSCAPE	
CODE	BOTANICAL / COMMON NAME
TREES	
AM-2	Adonidia merrillii / Christmas Palm-Double
BA	Bulnesia arborea / Verawood Full, Dense, Symmetrical Canopy, STD, min 6' C.T.
CES	Conocarpus erectus sericeus / Silver Buttonwood Full, Dense, Symmetrical Canopy, STD, min 3' C.T.
IE-16	Ilex x attenuata 'Eagleston' / Eagleston Holly Dense symmetrical foliage to base, straight unscarred trunk
QV	Quercus virginiana / Live Oak Full, Dense, Symmetrical Canopy, STD, min 4'-6' C.T.
SM-16	Swietenia mahogani / West Indies Mahogany Full, Dense, Symmetrical Canopy, STD, min 5' C.T.
EXISTING PALMS	
726	Sabal palmetto / Sabal Palm EXISTING TO REMAIN
800	Sabal palmetto / Sabal Palm EXISTING TO REMAIN
EXISTING TREES	
600	Bucida buceras / Black Olive
803	Bucida buceras / Black Olive
801	Bucida buceras / Black Olive
342	Bucida buceras / Black Olive
343	Bucida buceras / Black Olive
349	Bucida buceras / Black Olive
808	Bucida buceras / Black Olive
697	Bucida buceras / Black Olive
346	Bucida buceras / Black Olive
655	Bursera simaruba / Gumbo Limbo
657	Bursera simaruba / Gumbo Limbo
114	Bursera simaruba / Gumbo Limbo
AUS	Casuarina equisetifolia / Australian Pine
804	Conocarpus erectus / Green Buttonwood
807	Conocarpus erectus / Green Buttonwood
810	Conocarpus erectus / Green Buttonwood
802	Conocarpus erectus / Green Buttonwood
LL	Leucaena leucocophala / Lead Tree
704	Quercus virginiana / Live Oak EXISTING TO REMAIN
340	Quercus virginiana / Live Oak EXISTING TO REMAIN

PLANT SCHEDULE PROPOSED LANDSCAPE	
CODE	BOTANICAL / COMMON NAME
700	Quercus virginiana / Live Oak EXISTING TO REMAIN
336	Quercus virginiana / Live Oak EXISTING TO REMAIN
780	Quercus virginiana / Live Oak EXISTING TO REMAIN
339	Quercus virginiana / Live Oak EXISTING TO REMAIN
701	Quercus virginiana / Live Oak EXISTING TO REMAIN
811	Quercus virginiana / Live Oak EXISTING TO REMAIN
809	Quercus virginiana / Live Oak EXISTING TO REMAIN
805	Quercus virginiana / Live Oak EXISTING TO REMAIN
332	Quercus virginiana / Live Oak EXISTING TO REMAIN
335	Quercus virginiana / Live Oak EXISTING TO REMAIN
PALM TREES	
VM-18	Veitchia montgomeri / Montgomery Palm - Single Full Head, Straight, Unscarred Trunk, Intact Fronds, Single
CODE	BOTANICAL / COMMON NAME
SHRUBS	
CG-5	Clusia guttifera / Small-Leaf Clusia Full Dense Foliage To Base
DIO	Dioon spinulosum / GIANT DIOON Full, intact fronds to base. Sun Grown
TOP-3	Topiary Globe / Topiary Globe Sheared round globe, no voids, full to base, Submit Photo to Landscape Architect for approval
CODE	BOTANICAL / COMMON NAME
SHRUB AREAS	
CI-R2	Chrysobalanus icaco 'Red-Tip' / Red-Tip Coco Plum Full dense foliage to base
FGI	Ficus microcarpa 'Green Island' / Green Island Ficus FULL DENSE FOLIAGE TO BASE
PMD	Podocarpus macrophyllus 'Pringles' / Dwarf Podocarpus Full & Dense Shrub, Full to Base
TRJ	Trachelospermum asiaticum 'Minima' / Small Leaf Confederate Jasmine FILL DENSE INTACT FOLIAGE TO BASE
DFAK	Tripsacum floridana / Dwarf Fakahatchee Grass dense foliage full to base
WA	Wrightia antidysenterica / Asian Snow Bush Full, Dense Foliage To Base

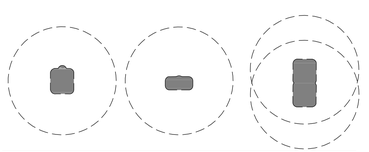

TYPICAL 15'-0" RADIUS LIGHT POLE CLEARANCE DETAIL REQUIRED BY THE CITY OF POMPANO BEACH

SUBMISSION
09/26/24
NOT FOR CONSTRUCTION

0 10 20 30 40 50
SCALE 1" = 20' 0"

NORTH

CAUTION: PLEASE NOTE

Contractor shall secure all permits required for the work from any state or local departments, utility companies or jurisdiction affected by the work. The Contractor shall have permits "in hand" prior to starting work. The Landscape Architect and/or Owner shall bear no responsibility for work performed without permitted drawings. The Contractor shall be responsible for all changes to work, at no additional cost to Owner, as a result of unauthorized work prior to receipt of permit.

This drawing is an instrument of service, copyright © 1984-2024 by Krent Wieland Design, Inc., d/b/a KWD Landscape Architecture. All rights reserved - Not to be reproduced in part or in whole without express written permission. Florida Registration LA 1039.

KWD
LANDSCAPE ARCHITECTURE
101 SE 2nd Avenue, Second Floor
Delray Beach, Florida 33444
studio@kwdesignteam.com
Telephone: 561-243-1873
Krent L. Wieland, FL. Reg LA 1039
Cert. of Authorization LC26000275

DRC
PZ23-12000032
12/04/2024

Bonsai Turn
3320 NW 18th St.
Pompano Beach Fl 33069

LANDSCAPE ARCHITECTURE
KRENT L. WIELAND
NO. 1039
STATE OF FLORIDA

Krent L Wieland
2024.10.15
11:38:41 -04'00'

09/26/24 City Comments
05/17/24 City Comments
ISSUE HISTORY
PROJ NO: 23034A
PROJ MGR: DC
DRAWN BY: DC
CHECKED BY: KWD

DRAWING TITLE:
Proposed Landscape Plan

SHEET:
009.7 L-7