COPYRIGHT 2024 GHA ARCHITECTS

CONTRACTOR(S) SHALL VERIFY EXISTING CONDITIONS AND CORRELATE DIMENSIONS PRIOR TO PROVIDING THE WORK DETAILED IN THESE DRAWINGS, AND SHALL NOTIFY THE DESIGNER OF ANY DISCREPANCIES. IT IS A VIOLATION OF THE LAW FOR ANY PERSON, UNLESS ACTING UNDER THE DIRECTION OF A LICENSED ARCHITECT TO ALTER THESE PLANS AND SPECIFICATIONS. THIS DOCUMENT CONTAINS PROPERTY INFORMATION AND SHALL NOT BE USED OR REPRODUCED, OR ITS CONTENTS DISCLOSED, IN WHOLE OR IN PART, WITHOUT THE PRIOR WRITTEN CONSENT OF BRIAN HERBERT

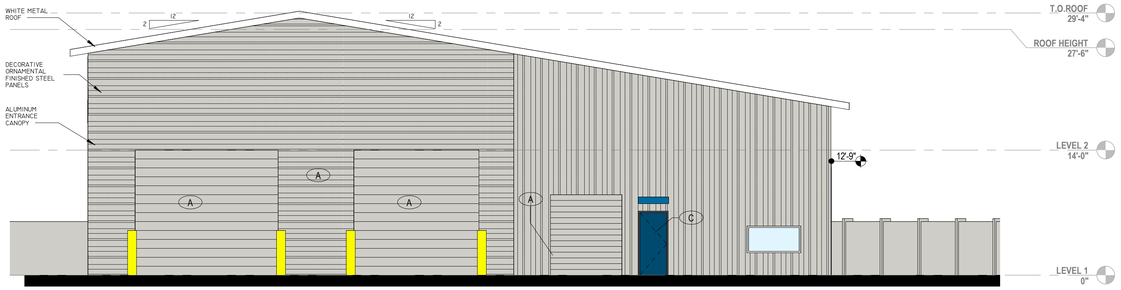

4 NORTH ELEVATION
1/8" = 1'-0"

3 SOUTH ELEVATION
1/8" = 1'-0"

2 WEST ELEVATION
1/8" = 1'-0"

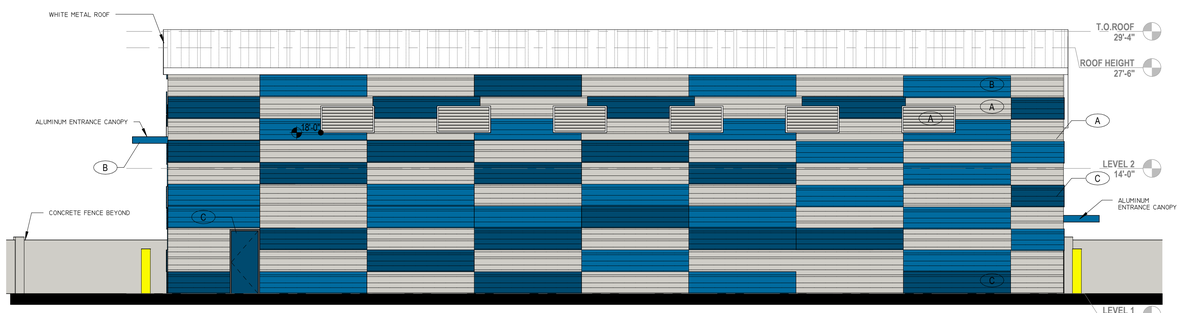

1 EAST ELEVATION
1/8" = 1'-0"

AAC

PZ24-12000026

08.20.2025

FACADE CLADDING REFERENCE

Signature® 200

SILICONIZED POLYESTER

Polar White is a Straight Polyester.

+ Also available in 29-gauge

* Minimum quantities and/or extended lead times required for 24-gauge and 22-gauge.

STANDARD COLORS

26-GAUGE MATERIAL

PBR, PBU, AVP, PBC, PBD PANELS ONLY

COBALT BLUE*	HAWAIIAN BLUE*	BURNISHED SLATE*	CHARCOAL GRAY*	ASH GRAY*
KOKO BROWN*	DESERT SAND*	SADDLE TAN*	LIGHT STONE*	SOLAR WHITE*
POLAR WHITE**	RUSTIC RED*	CRIMSON RED*	FERN GREEN*	

Final color selection should be made from metal color chips.

PAINT COLOR LEGEND

A	ASH GRAY, METAL BUILDING
B	HAWAIIAN, METAL BUILDING OR MATCHING COLOR
C	COBALT BLUE, METAL BUILDING OR MATCHING COLOR
D	

GLAZING
OVERALL FACADE: 1,836 SF
GLAZING: 560 SF
GLAZING PERCENTAGE: 30 %

7 SOUTH ELEVATION GLAZING

GHA ARCHITECTS & DEVELOPMENT CONSULTANTS

SEAL

Brian Herbert

Digitally signed by Brian Herbert
Date: 2025.09.09 16:54:34 -04'00'

BRIAN P. HERBERT FL AR0015474

PROJECT

ATLANTIC FLEET WASH

James Argyropoulos

1501 West Atlantic Blvd., Pompano Beach 33069

OWNER

REVISIONS

No.	Description	Date

PROJECT STATUS

DRC SUBMITTAL

DATE

7.8.2025

PROJECT NUMBER

7124

SCALE

DRAWN BY		CHECK BY
M.A.	AS NOTED	B.H.

DRAWING TITLE

EXTERIOR ELEVATIONS

DRAWING NUMBER

A-201

9/9/2025 10:29:24 AM