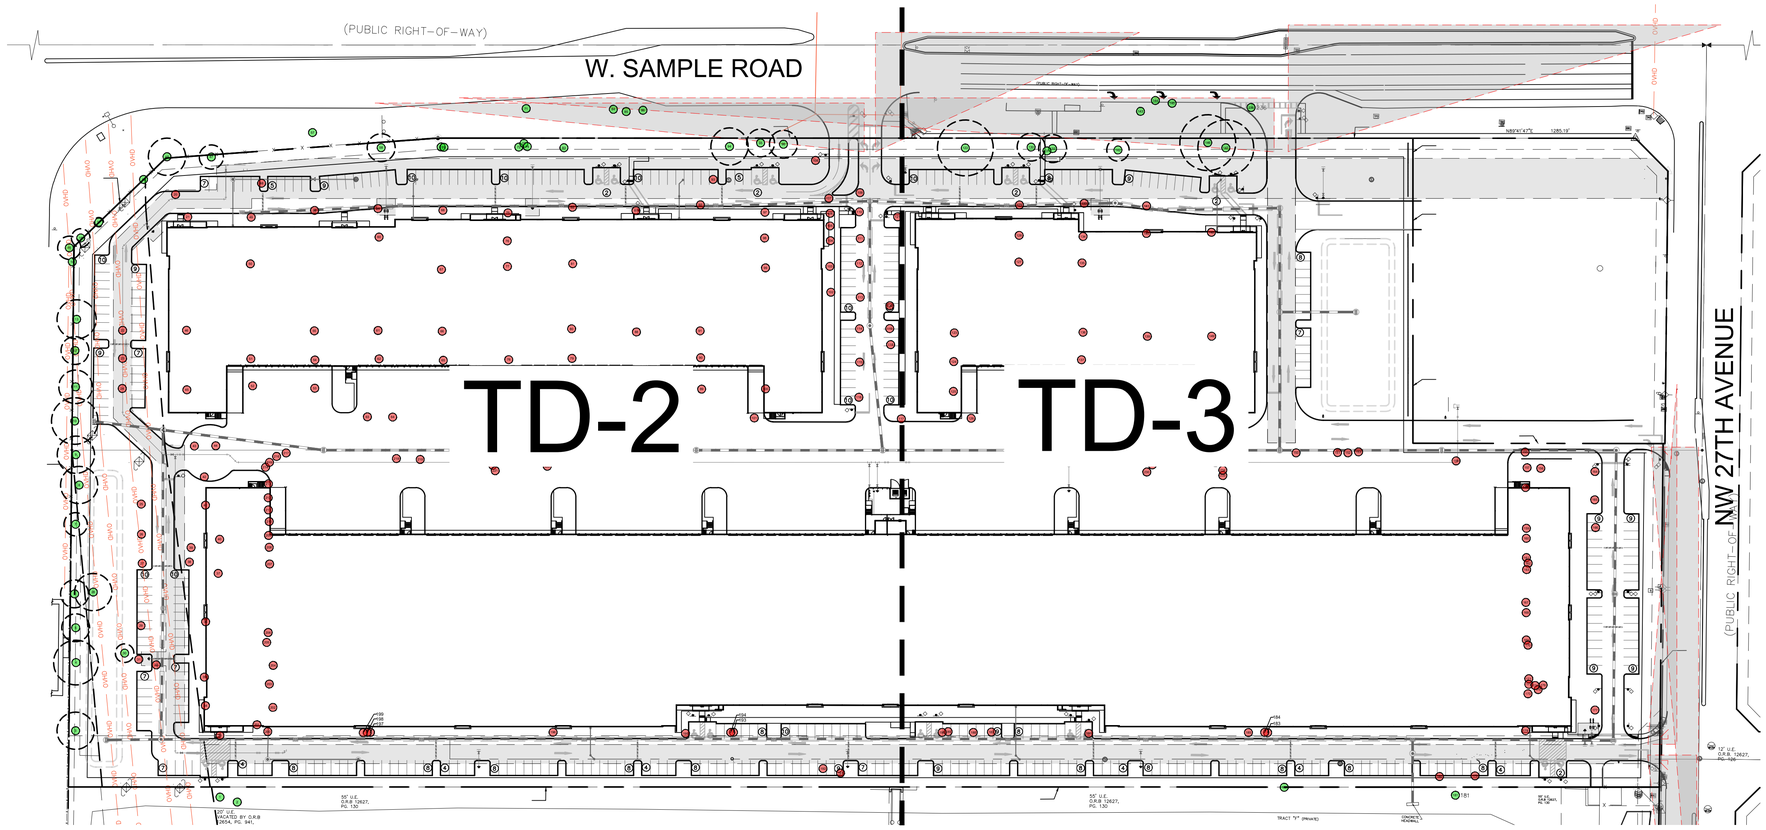

KEY PLAN

NORTH

Scale: NTS

SYMBOL LEGEND

- # Tree to Remain
- EXISTING CANOPY
- # Tree to Remove

SHEET INDEX:

TD-1 INDEX
TD-2 TREE DISPOSITION PLAN
TD-3 TREE DISPOSITION PLAN
TD-4 TREE LIST

Mitigation Calculation	
Total DBH of Non-Specimen Trees to Remove (in)	502
Total DBH of Non-Specimen Palms to Remove (in)	747
Total DBH Removed (in)	**1,249**
Total Non-Specimen Tree Value to Remove ($)	$121,676.66
Total Specimen Tree Value to Remove ($)	$117,100.58
Total Value Removed ($)	**$238,777.24**

WITKIN HULTS + PARTNERS
307 south 21st avenue hollywood, florida
phone: 954.922.3681 facsimile: 954.923.8689
www.witkindesign.com

©2020 WITKIN HULTS + PARTNERS
THE DESIGN AND DRAWINGS HEREIN ARE THE INTELLECTUAL PROPERTY OF THIS LANDSCAPE ARCHITECT AND ARE PROTECTED UNDER THE COPYRIGHT PROTECTION ACT

DRC

PZ24-12000024

07/02/2025

Project:

FESTIVAL FLEA MARKET

POMPANO, FL

INDEX

Revisions:	Date:	By:
1) DRC Comments	01.02.2025	MAV
2) DRC Comments	02.10.2025	MAV
3) DRC Comments	03.25.2025	MAV
4) DRC Comments	05.23.2025	MAV

Seal:

REGISTERED LANDSCAPE ARCHITECT LA 6667290 STATE OF FLORIDA

Lic. # LA6667290
Member: A.S.L.A.

Drawing: Index

Date: 02/05/2025

Scale: See Left

Drawn by: GM

Sheet No.:

TD-1

Cad Id.: 2024-070