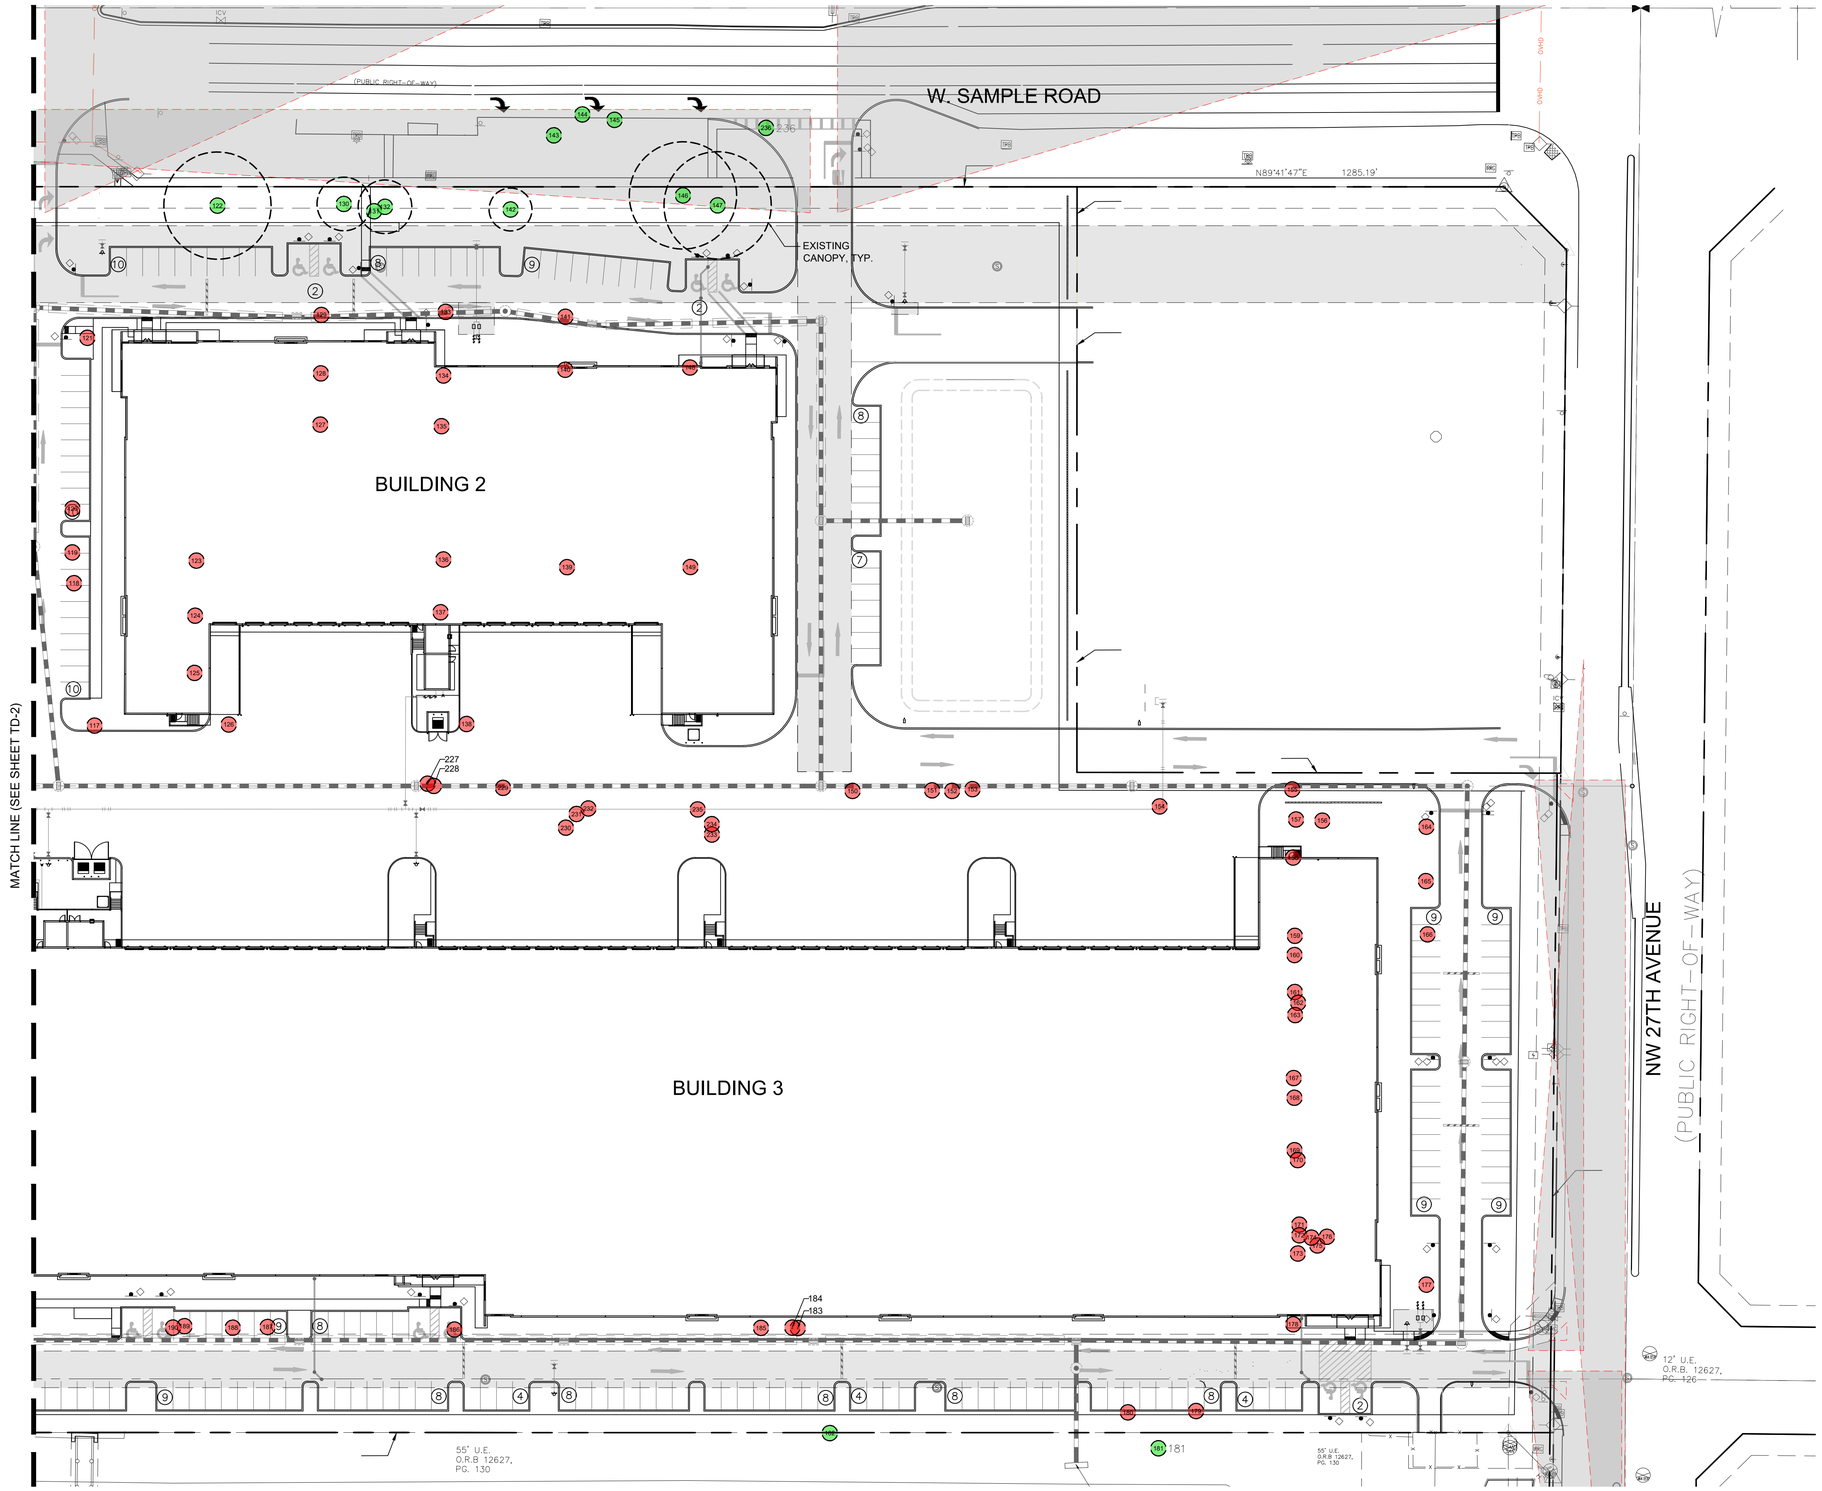

SYMBOL LEGEND

- (#) Tree to Remain
  - EXISTING CANOPY
- (#) Tree to Remove

TREE DISPOSITION PLAN

Scale: 1" = 40'-0"

NORTH

DRC

PZ24-12000024

07/02/2025

WITKIN HULTS + PARTNERS
307 south 21st avenue hollywood, florida
phone: 954.922.3681 facsimile: 954.923.9689
www.witkindesign.com

©2020 WITKIN HULTS + PARTNERS
THE DESIGN AND DRAWINGS HEREIN ARE THE INTELLECTUAL PROPERTY OF THIS LANDSCAPE ARCHITECT AND ARE PROTECTED UNDER THE COPYRIGHT PROTECTION ACT

Project:

FESTIVAL FLEA MARKET

POMPANO, FL

TREE DISPOSITION PLAN

Revisions:	Date:	By:
1) DRC Comments	01.02.2025	MAV
2) DRC Comments	02.10.2025	MAV
3) DRC Comments	03.25.2025	MAV
4) DRC Comments	05.23.2025	MAV

Seal:

Lic. # LA6667290
Member: A.S.L.A.

Drawing: Tree Disposition Plan

Date: 02/05/2025

Scale: See Left

Drawn by: GM

Sheet No.:

TD-3

Cad Id.: 2024-070