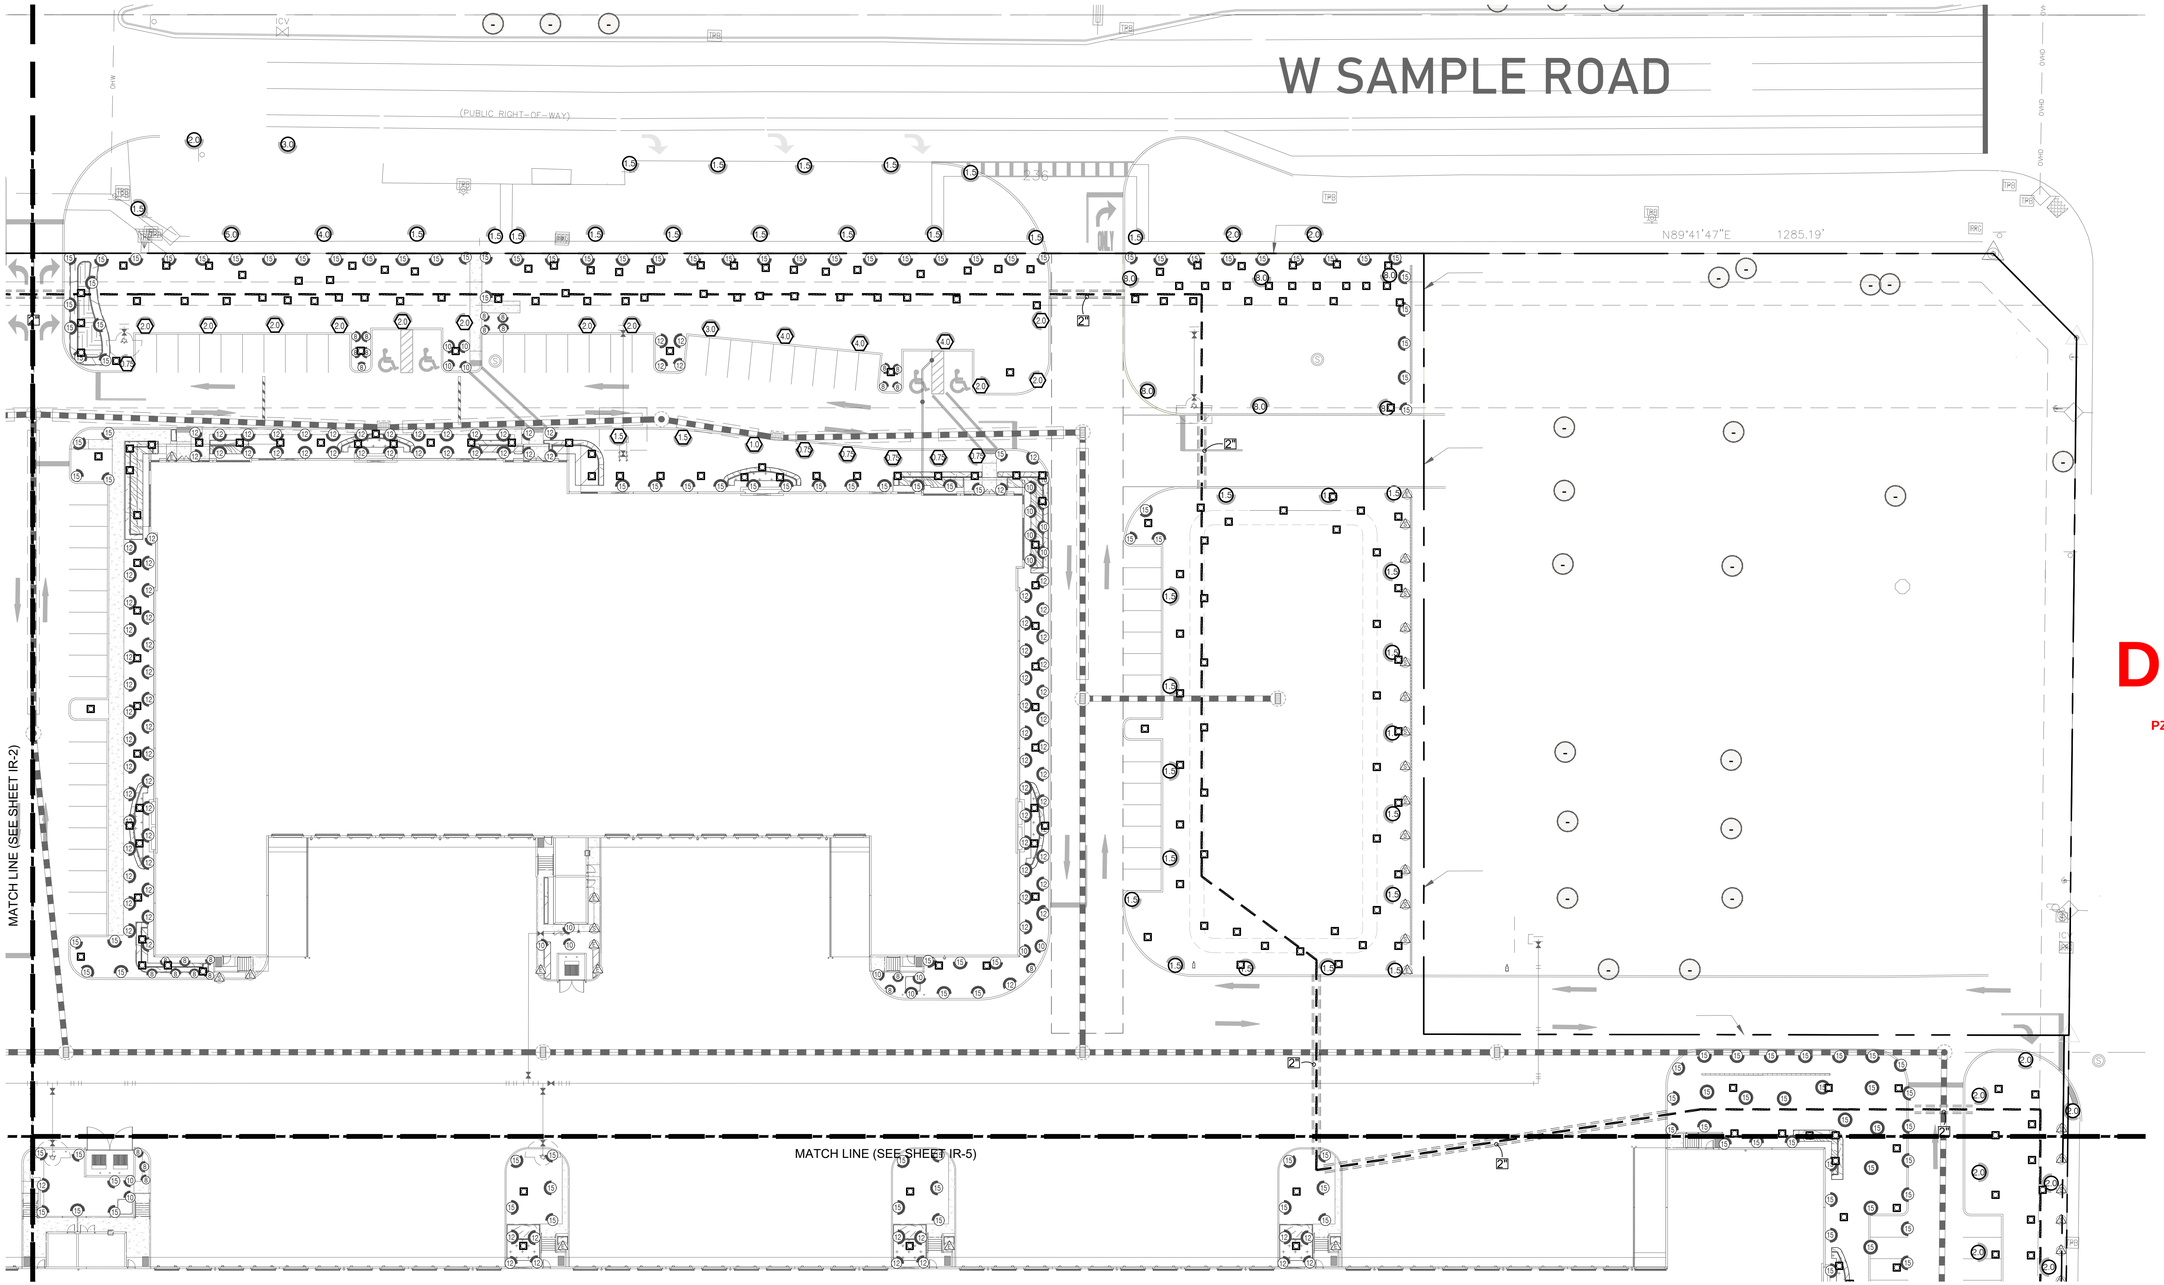

4 3

Note: The irrigation system will be providing 100% coverage with 50% overlap. Including the ROW
Bubblers will be provided for all new and relocated trees and palms.

NORTH
0' 30' 90' 180'

IRRIGATION PLAN

Scale: 1" = 30'-0"

NORTH

DRC
PZ24-12000024
07/02/2025

WITKIN HULTS + PARTNERS
307 south 21st avenue hollywood, florida
phone: 954.922.5681 facsimile: 954.923.8689
www.witkindesign.com

©2020 WITKIN HULTS + PARTNERS
THE DESIGN AND DRAWINGS HEREIN ARE THE INTELLECTUAL PROPERTY OF THIS LANDSCAPE ARCHITECT AND ARE PROTECTED UNDER THE COPYRIGHT PROTECTION ACT

Project:
FESTIVAL FLEA MARKET
POMPANO, FL
IRRIGATION PLAN

Revisions:	Date:	By:
1) DRC Comments	01.02.2025	MAV
2) DRC Comments	02.10.2025	MAV
3) DRC Comments	03.25.2025	MAV
4) DRC Comments	05.23.2025	MAV

Seal:
REGISTERED LANDSCAPE ARCHITECT STATE OF FLORIDA LA 6667290
Digitally signed by Steven C Evans
DN: cn=Steven C Evans, o=WITKIN HULTS + PARTNERS, ou=LANDSCAPE ARCHITECT, email=steve@witkindesign.com, c=US
Date: 2025.05.23 10:32:28 -04'00'

Lic. # LA6667290
Member: A.S.L.A.

Drawing: Irrigation Plan
Date: 11/25/2024
Scale: See Left
Drawn by: MAV
Sheet No.:

IR-3

Cad Id.: 2024-070