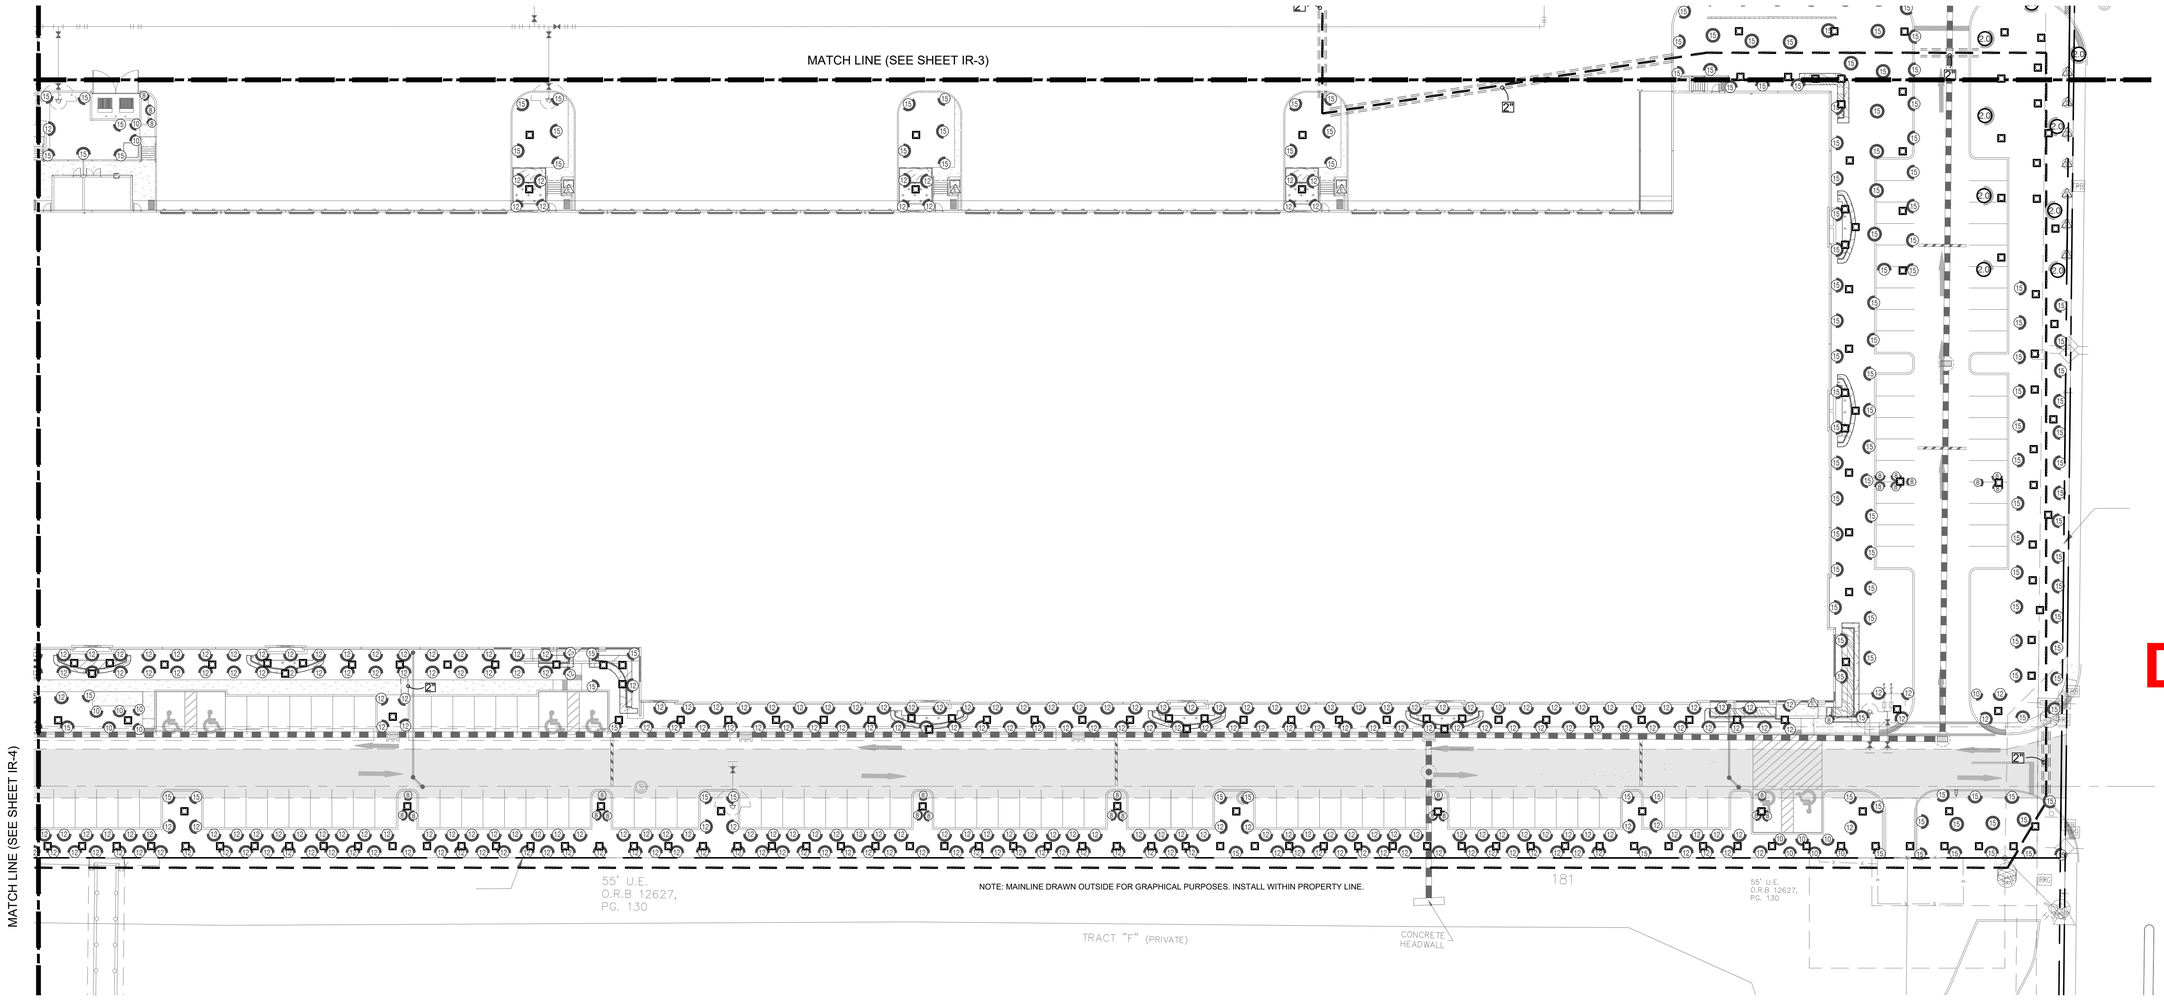

DRC

PZ24-12000024

07/02/2025

IRRIGATION PLAN

Scale: 1" = 30'-0"

NORTH

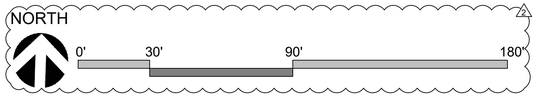

WITKIN HULTS + PARTNERS
307 south 21st avenue hollywood, florida
phone: 954.923.9681 facsimile: 954.923.9689
www.witkindesign.com

©2020 WITKIN HULTS + PARTNERS
THE DESIGN AND DRAWINGS HEREIN ARE THE INTELLECTUAL PROPERTY OF THIS LANDSCAPE ARCHITECT AND ARE PROTECTED UNDER THE COPYRIGHT PROTECTION ACT

Project:

FESTIVAL FLEA MARKET

POMPANO, FL

IRRIGATION PLAN

Revisions:	Date:	By:
1) DRC Comments	01.02.2025	MAV
2) DRC Comments	02.10.2025	MAV
3) DRC Comments	03.25.2025	MAV
4) DRC Comments	05.23.2025	MAV

Seal:

Lic. # LA6667290
Member: A.S.L.A.

Drawing: Irrigation Plan

Date: 11/25/2024

Scale: See Left

Drawn by: MAV

Sheet No.:

IR-5

Cad Id.: 2024-070