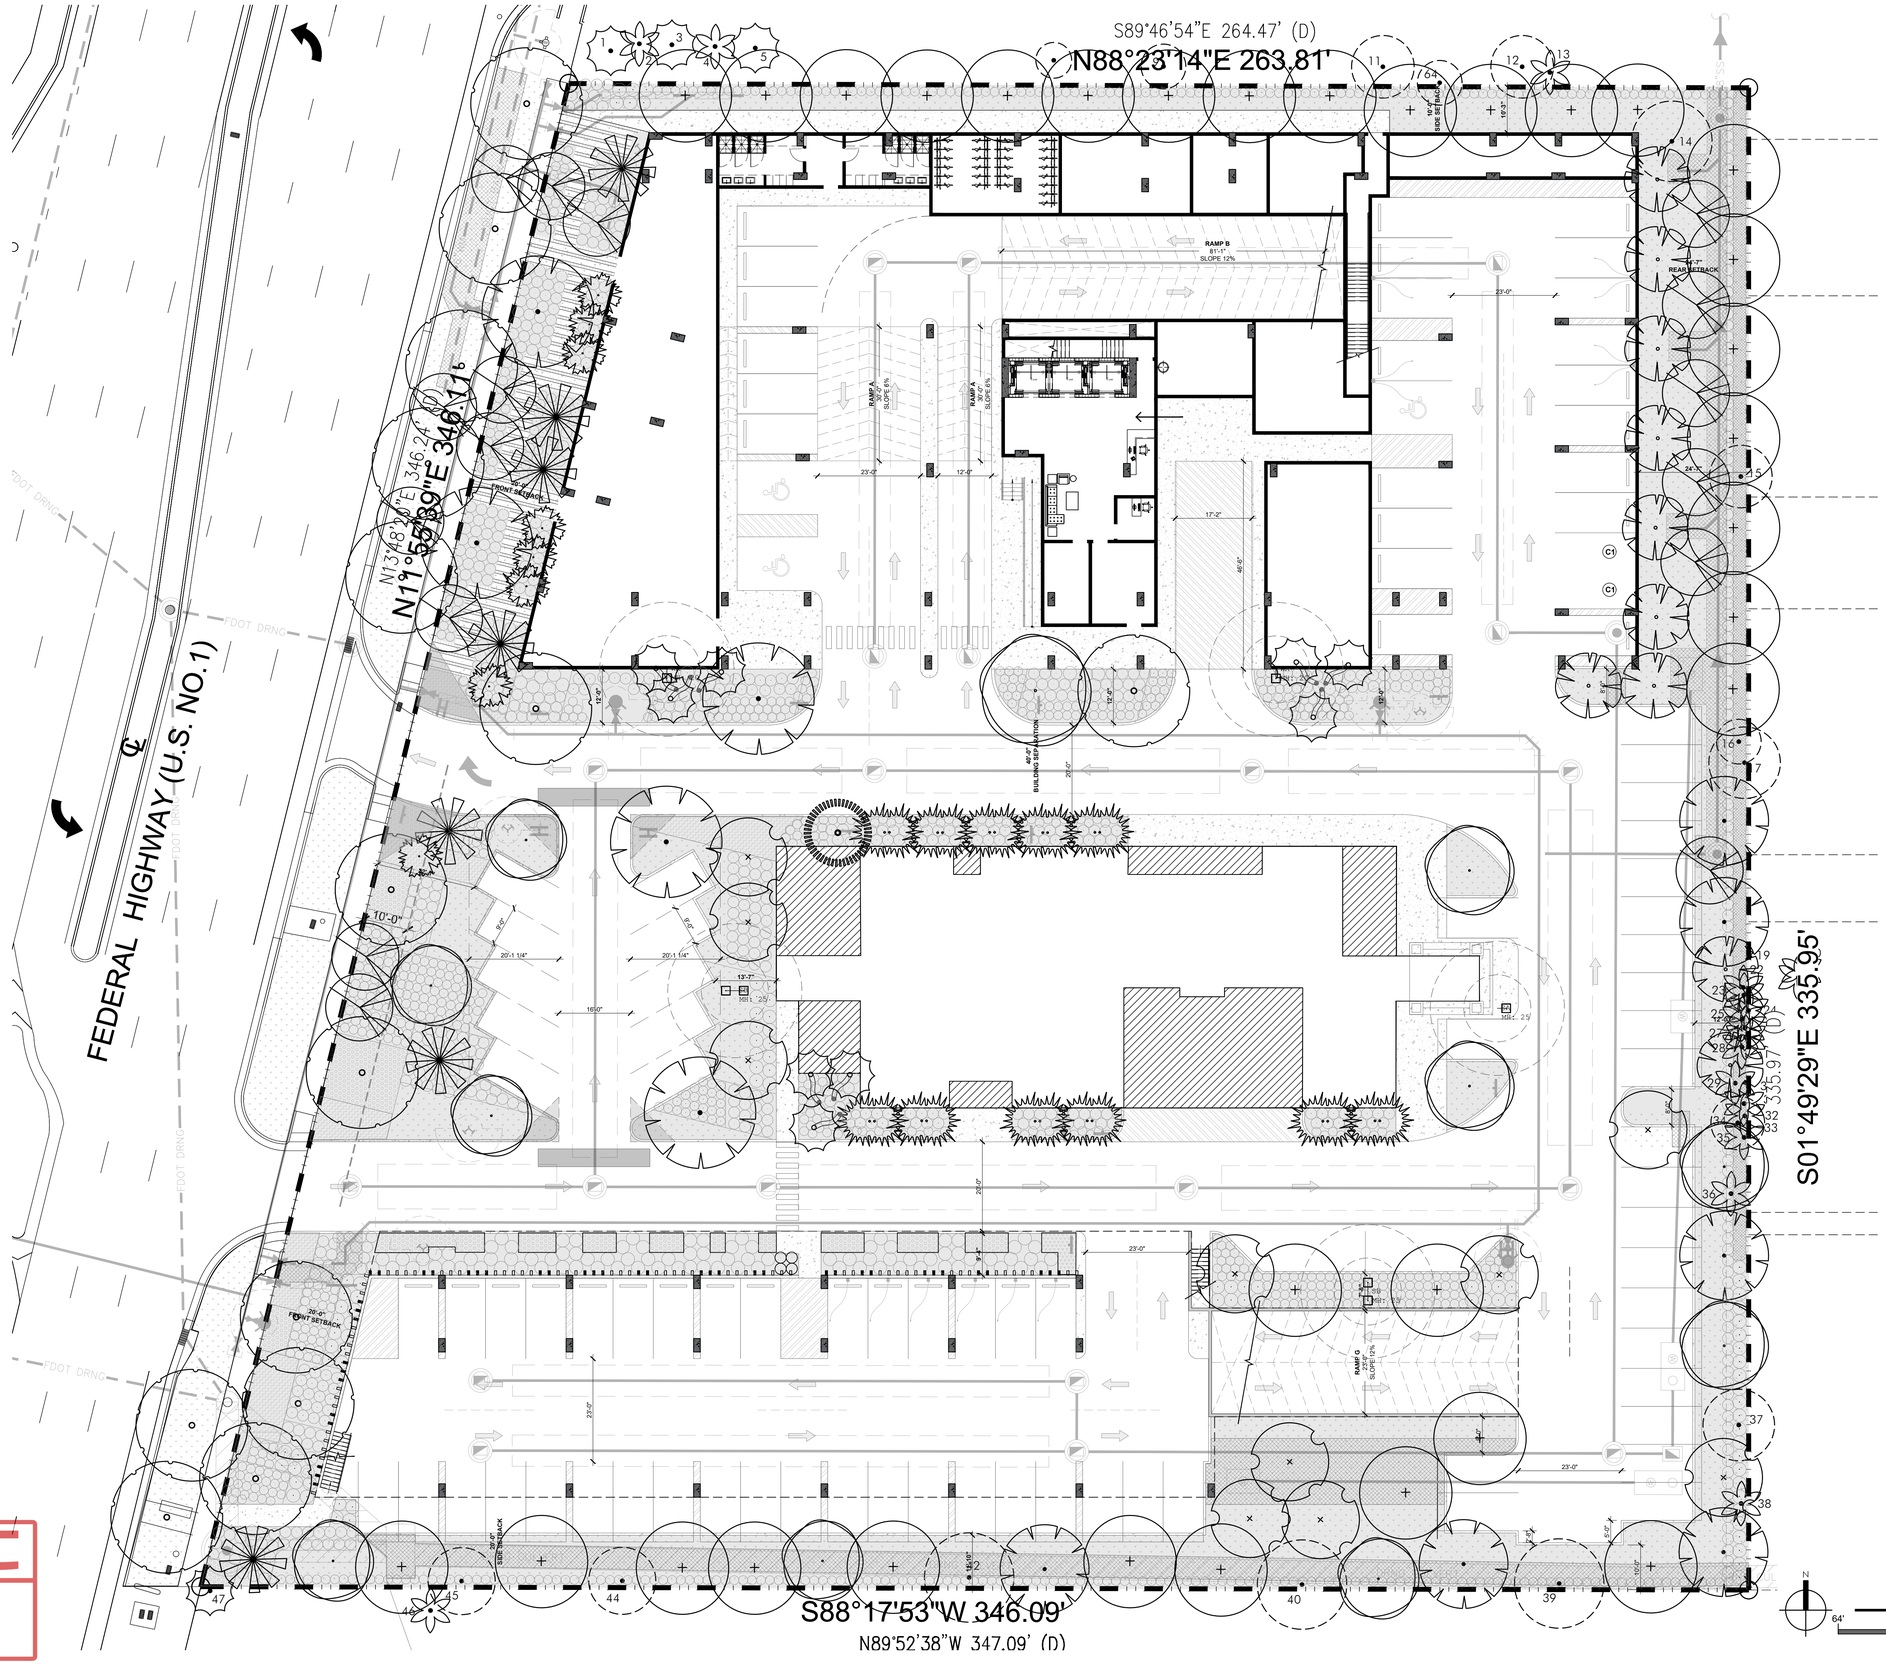

PLANTING SITE PLAN

SCALE: 1/16" = 1'-0"

idea Architect

absolute-idea.com

CANAL PARK
3323 NE 163rd Street, Suite 200 North Miami Beach, FL 33160
305.792.0015 305.931.0279 info@absolute-idea.com

SEAL

Digitally signed by Ken Gardner
Date: 2026.04.16 11:14:26 -04'00'

KEN GARDNER
FL LA 1569

Professionals

idea Architect

FLYNN ENGINEERING

GSLA DESIGN

REV.	DATE	DESCRIPTION
01	XX-XX-2024	D.R.C SUBMITAL

ALL MEASUREMENTS MUST BE VERIFIED BEFORE BEGINNING THE WORKS. NO MEASUREMENTS ARE TO BE SCALED DIRECTLY FROM THIS DRAWING.

Key section

Client

VERA FUND
NICK POLYUSHKIN
& YURI KHARITONENKOV
TEL: 305.833.3303

Project

1600 S FEDERAL HIGHWAY (MIXED-USE PROJECT)

1600 SOUTH FEDERAL HIGHWAY, POMPANO BEACH, FL 33062

Title

PLANTING SITE PLAN

Drawn: GSLA	Field: LANDSCAPE ARCH
Verified: KG	Scale: as shown
Approved: KG	Date: 10-09-2024
Project Manager: KG	Dwg. no. L-200
Project: 24-838	

AAC
PZ24-12000027
06/02/2026