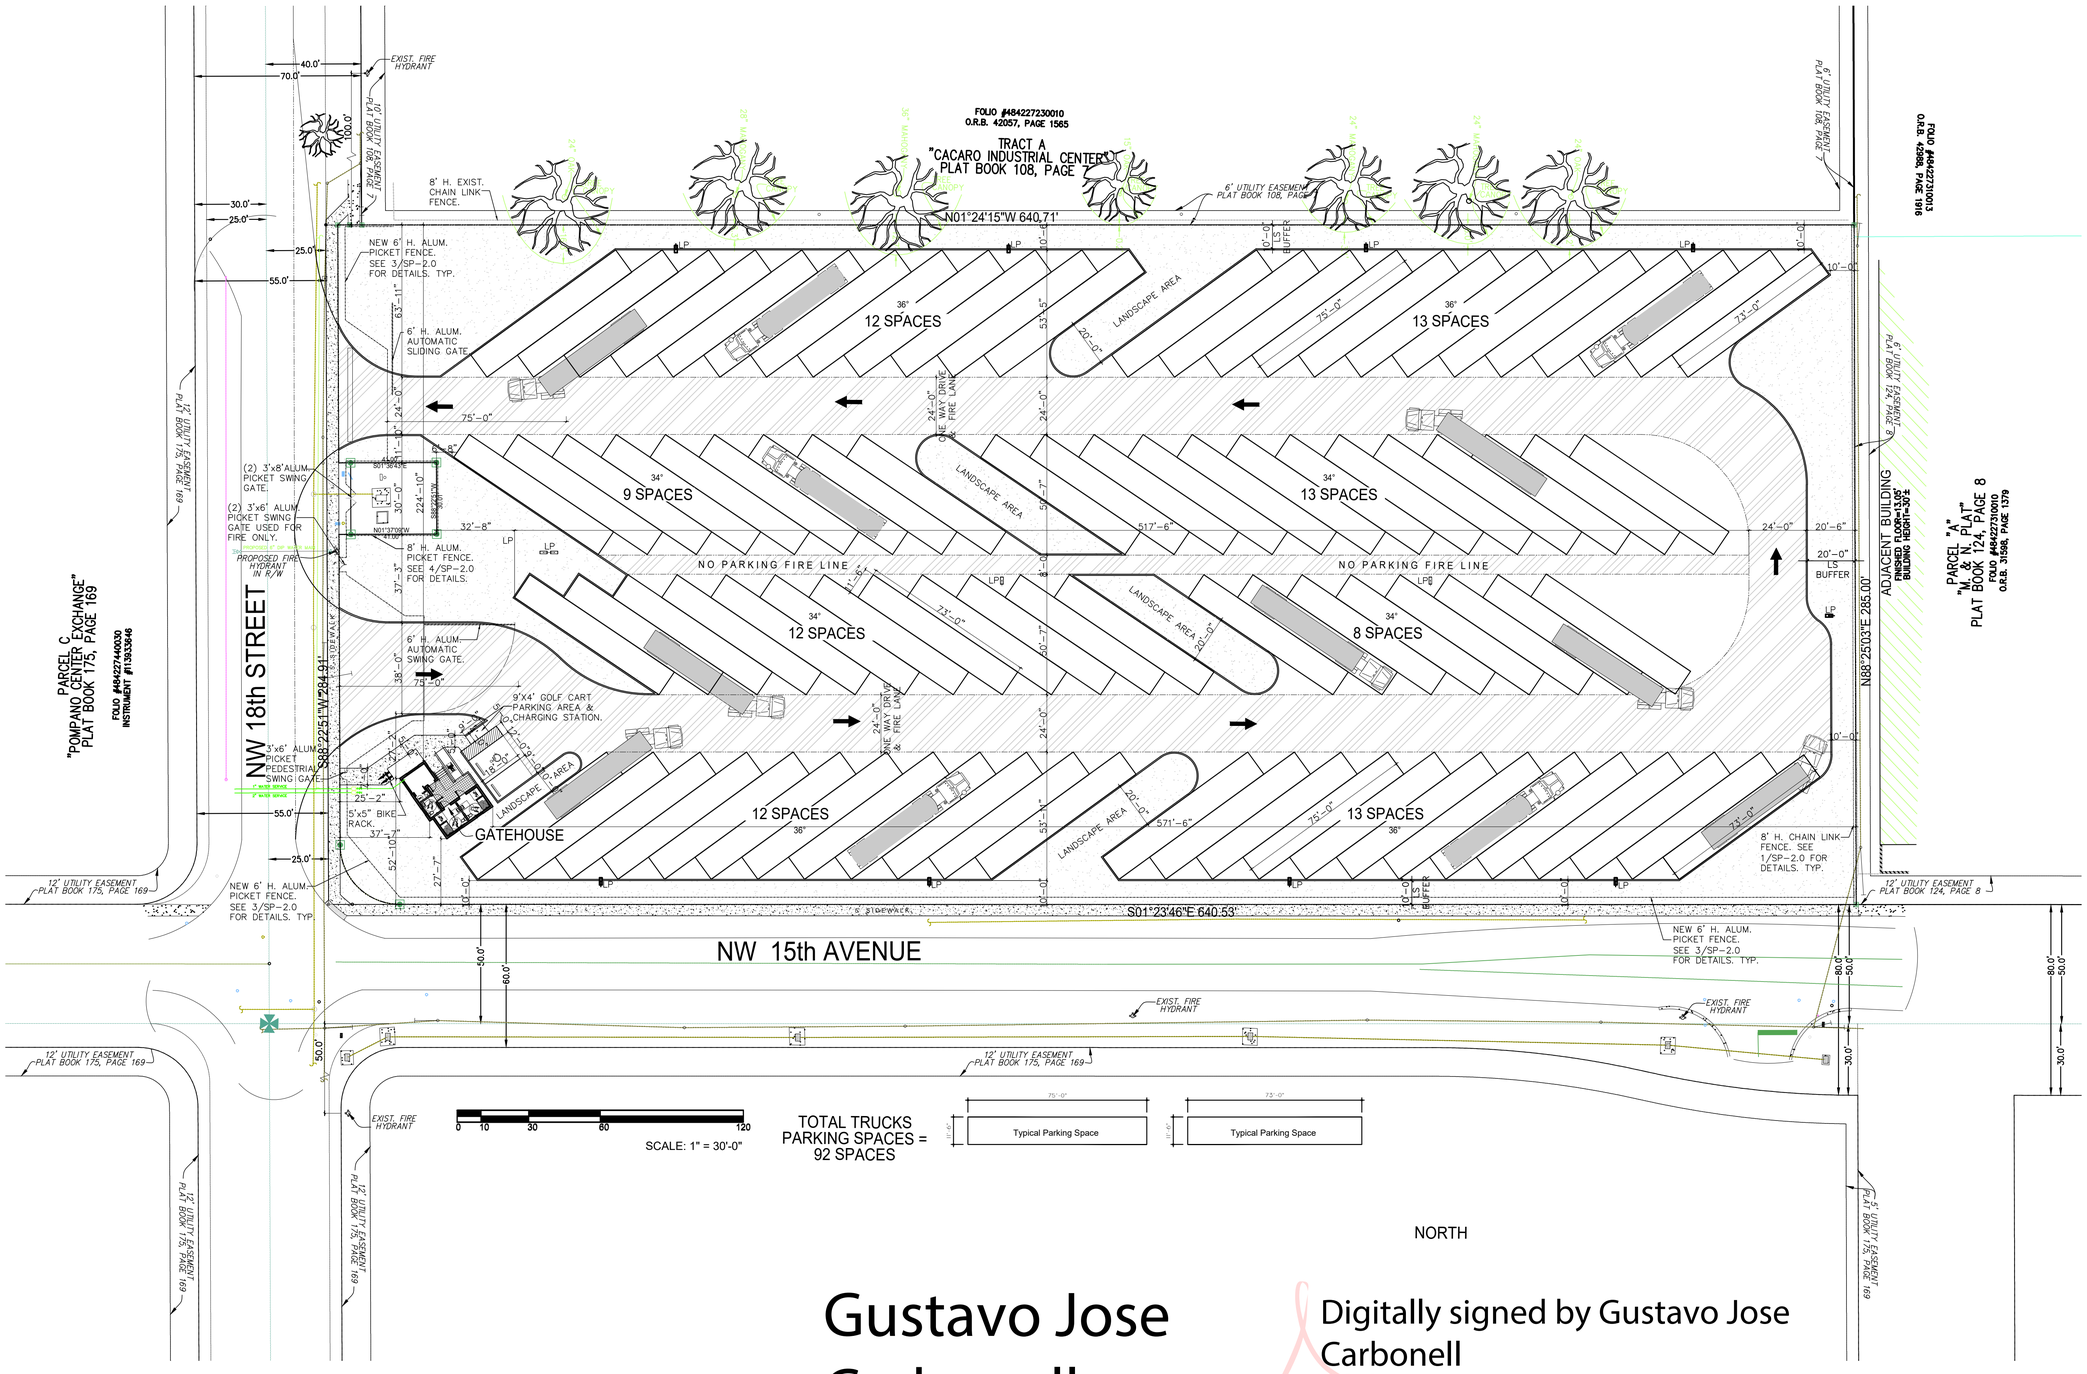


Gustavo Jose Carbonell

Digitally signed by Gustavo Jose Carbonell
Date: 2020.10.05 18:36:50 -04'00'

1 **SITE PLAN (OPTION #4)**
SCALE: 1" = 30.0'

NORTH

| REVISION | BY: |
|---|---|
| | |


**GUSTAVO J. CARBONELL, P.A.**
Architect and Planner
1457 N.E. 4th AVE.
Ft. Lauderdale, Florida, 33304
(954) 462-6565
Member American Institute of Architects
FLORIDA REGISTRATION
AR NO. 0007957
AA NO. 26001131


**" PARAMOUNT PARK LLC "**
**TRUCK TERMINAL**
**1801 NW 15th Ave.**
**1Pompano Beach Fl. 33069**

STATE OF FLORIDA
GUSTAVO J. CARBONELL
AR 0007957
REGISTERED ARCHITECT
AA 26001131

| | |
|---|---|
| DRAWN | M.J.G. |
| CHECKED | G.J.C. |
| DATE | JULY 2020 |
| SCALE | AS NOTED |
| JOB. NO. | 20-023 |
| SHEET | SP-1.0 |
| OF | 1 OF 3 SHEETS |

D:\Gustavo J. Carbonell\Gustavo Carbonell - Office\2020\20-023 PARAMOUNT PARK TRUCK STOP\3-Site Plan Approval\Architectural\20-023-SP-1-SP-2 .dwg, 10/5/2020 5:17:21 PM, _DWG To PDF.pc3