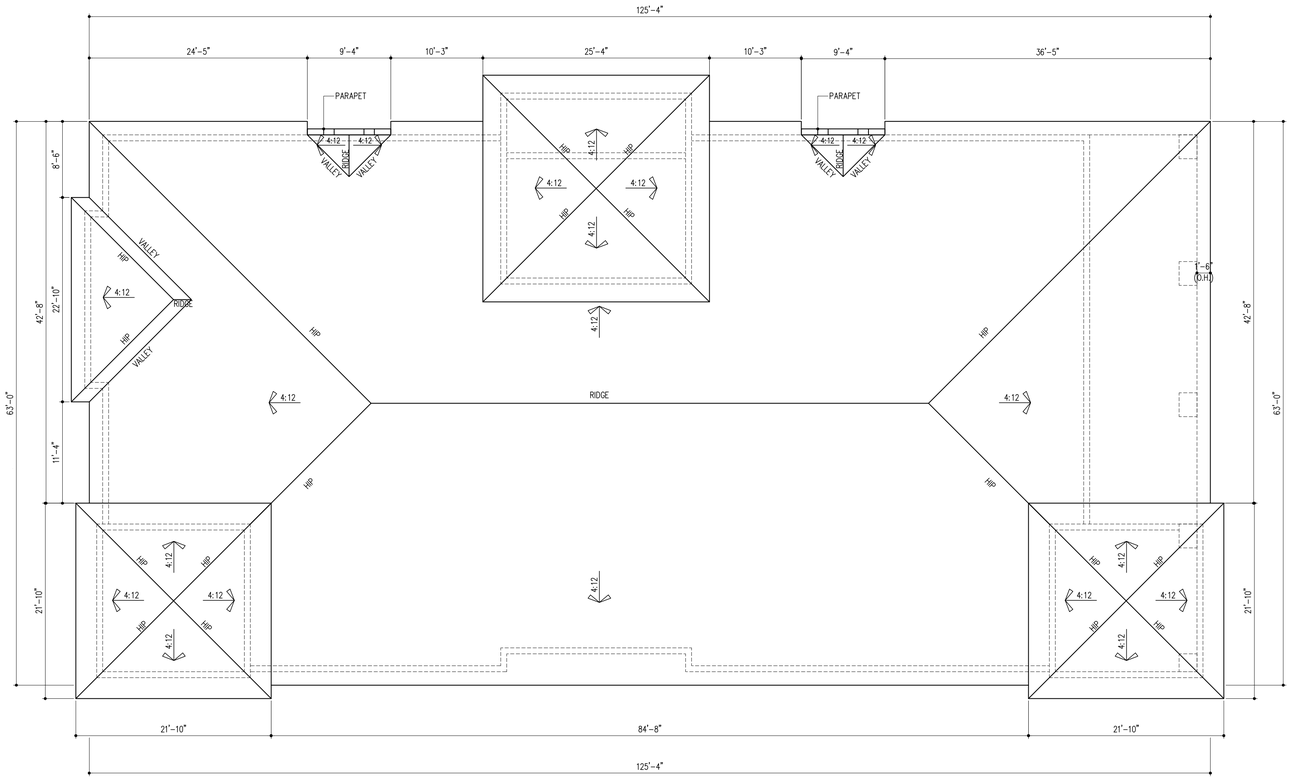

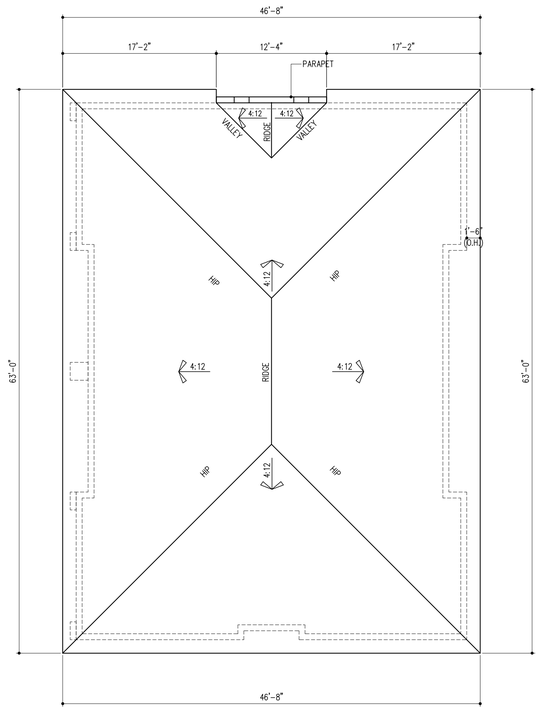

RESI CLUBHOUSE/GYM-ROOF LEVEL

SCALE: 1/8"=1'-0"

DRC

PZ23-12000017

11/20/2024

	BY
DRC APP MEETING 04/04/2023	
DRC SUBMITTAL 06/[illegible]/2023	
DRC RE-SUBMITTAL 10/[illegible]/2023	
DRC SUBMITTAL 2/[illegible]/2024	
DRC RE-SUBMITTAL [illegible]/2024	

OAKS @ PALM AIRE

FOR:
MORGUARD
LOCATED AT:
POMPANO BEACH, FLORIDA

Jose Saumell

STATE OF FLORIDA
JOSE SAUMELL
REGISTERED ARCHITECT
AR0013085

JOSE I. SAUMELL
AR0013085

MSA ARCHITECTS, INC.
AA0000895
8950 SW 74th COURT
SUITE 1513
MIAMI, FLORIDA 33156
(305) 272-9911

MSA ARCHITECTS
ARCHITECTURE & PLANNING

ARCHITECT'S BUILDING CODE STATEMENT/ TO THE BEST OF THE ARCHITECT'S KNOWLEDGE THE PLANS AND SPECIFICATIONS COMPLY WITH THE FLORIDA BUILDING CODE SEVENTH EDITION (2020) AND THE APPLICABLE FIRE SAFETY STANDARDS AS DETERMINED BY THE LOCAL AUTHORITY AND CHAPTER 553, FLORIDA STATUTES.

COPYRIGHT © 2022 MSA ARCHITECTS INC. THE ARCHITECTURAL DESIGN AND DETAIL DRAWINGS FOR THIS BUILDING AND/OR OVERALL PROJECT ARE THE LEGAL PROPERTY OF AND ALL RIGHTS ARE RESERVED BY THE ARCHITECT. THEIR USE FOR REPRODUCTION, CONSTRUCTION, OR DISTRIBUTION IS PROHIBITED UNLESS AUTHORIZED IN WRITING BY THE ARCHITECT.

DRAWN	
CONTRACT DATE	10/12/22
SCALE	AS SHOWN
JOB NO.	2181.PRJ

SHEET TITLE:
RESI CLUBHOUSE /GYM ROOF LEVEL

SHEET NUMBER:
CH-2.2