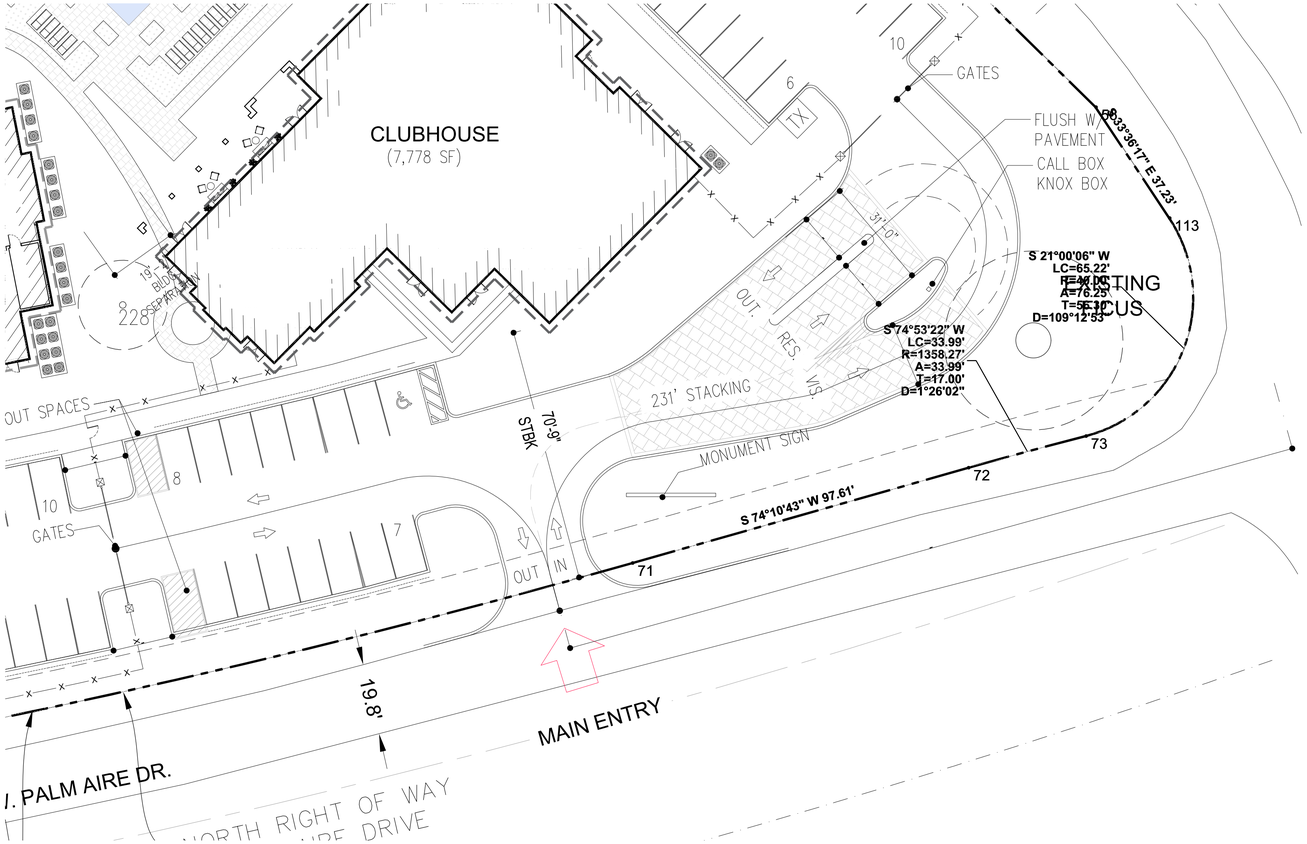

MAIN ENTRY FROM W. PALM AIRE DR.

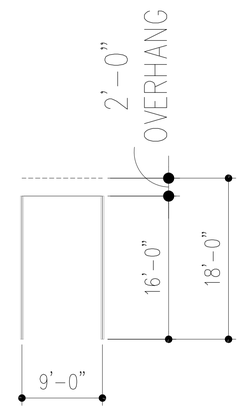

CITY STANDARD PARKING SPACE

SCALE: 1'-0" = 1/8"

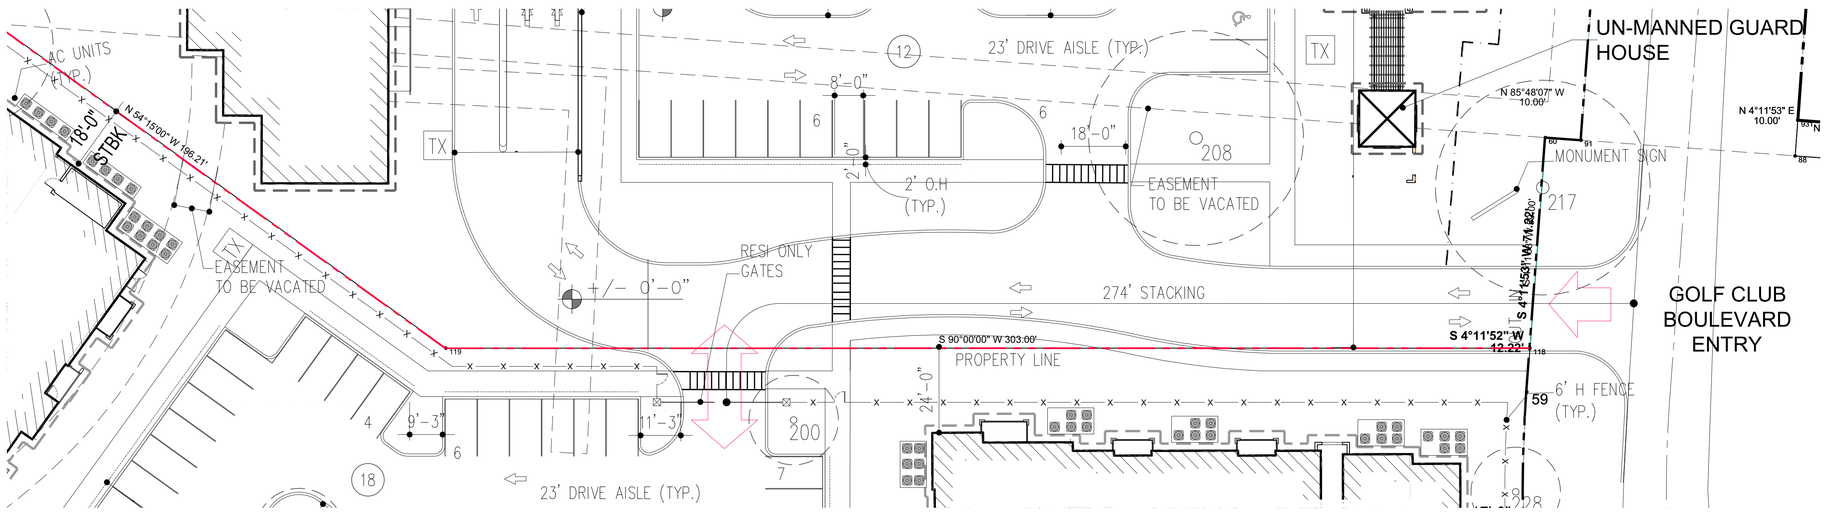

GOLF CLUB BOULEVARD ENTRY FROM OAKS CLUBHOUSE DR.

NORTH

SITE PLAN-ENTRY ENLARGEMENT

SCALE: 1"=20'-0"

DRC SUBMITTAL 06/13/2023

DRC
PZ23-12000017
07/19/2023

BY
PRE-APP. MEETING 04/04/2023
DRC SUBMITTAL 06/13/2023

OAKS @ PALM AIRE
FOR:
MORGUARD
LOCATED AT:
POMPANO BEACH, FLORIDA

Beatriz Hernandez
Registered Architect
State of Florida
AR0094576

STATE OF FLORIDA
BEATRIZ HERNANDEZ
REGISTERED ARCHITECT
AR0094576
BEATRIZ HERNANDEZ
AR0094576

MSA ARCHITECTS, INC.
AACO000895
8950 SW 74th COURT
SUITE 1510
MIAMI, FLORIDA 33156
(305) 273-9911

MSA ARCHITECTS
ARCHITECTURE & PLANNING

ARCHITECT'S BUILDING CODE STATEMENT: TO THE BEST OF THE ARCHITECT'S KNOWLEDGE THE PLANS AND SPECIFICATIONS COMPLY WITH THE FLORIDA BUILDING CODE SEVENTH EDITION (2020) AND THE APPLICABLE FIRE SAFETY STANDARDS AS DETERMINED BY THE LOCAL AUTHORITY AND CHAPTER 633 FLORIDA STATUTES.

COPYRIGHT © 2022 MSA ARCHITECTS, INC. THE ARCHITECTURAL DESIGN AND DETAIL DRAWINGS FOR THIS BUILDING AND/OR OVERALL PROJECT ARE THE LEGAL PROPERTY OF AND ALL RIGHTS ARE RESERVED BY THE ARCHITECT. THEIR USE FOR REPRODUCTION, CONSTRUCTION, OR DISTRIBUTION IS PROHIBITED UNLESS AUTHORIZED IN WRITING BY THE ARCHITECT.

DRAWN
CONTRACT DATE 10/12/22
SCALE AS SHOWN
JOB NO. 2181.PRJ
SHEET TITLE:
SITE PLAN
ENTRY ENLARGEMENT
SHEET NUMBER:
SP-2