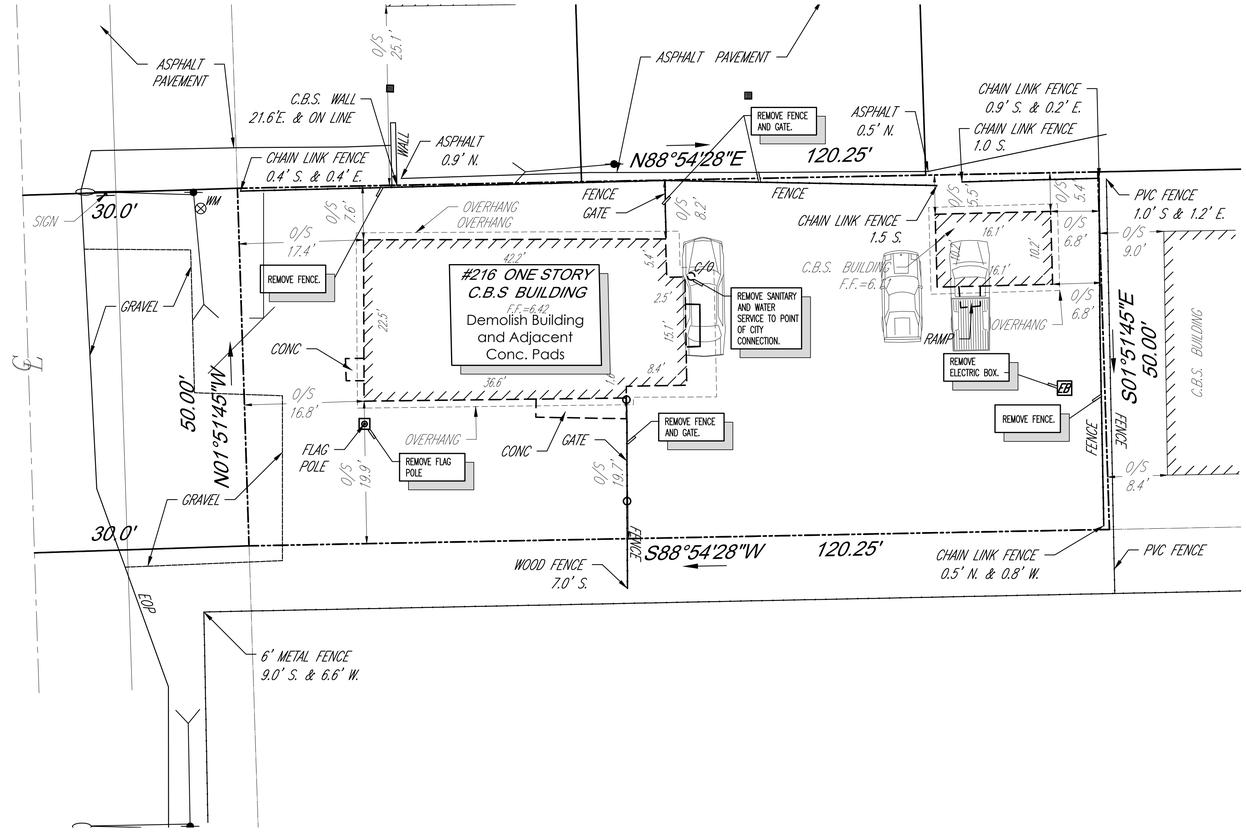

Demolition Site Plan - Survey

Scale: 1" =10'-0"

DRC
PZ24-12000023
07/16/2025

RJS ARCHITECTS
11019 Northwest 19th Street
Coral Springs, Florida 33071

Corp Lic: AA-26001293
Robert Jordan Sopourn III
Arch Lic: AR-0017057

O: 954.753.0018
E: jordy@rjsarchitects.com

A Building For:
Juan Elias

216 SE 23 Avenue
Pompano Beach, Florida 33062

All ideas, designs, arrangements and plans indicated or represented by this drawing are owned, the property of and the copyright of Robert Jordan Sopourn III and RJS Architects, Inc.. This document is created, evolved and developed for the use in and in connection with the specified Project. None of such ideas, designs, arrangements or plans shall be used by or disclosed to any person, firm or corporation for any purpose whatsoever without the written permission of Robert Jordan Sopourn III. The receiver of this document is to use this document only in connection with the specified Project and shall not loan, copy, grant or otherwise make available this document in whole or in part to any person, firm or corporation for any purpose whatsoever without the written permission of Robert Jordan Sopourn III. All rights reserved, including copyright. The General Contractor and Sub-Contractors understand and accepts this by having themselves, the client or any of their agents, sub-contractors or consultants execute a non-disclosure agreement or a like waiver and specifications containing terms, to such effect, before receiving monopolizing or receipt of this document. Any person or entity in receipt of this document is in agreement with this statement. All rights reserved. Unauthorized use of this document will be prosecuted. Visual or tangible infringements are found by them.

Digitally signed by Robert Sopourn
DN: E=JORDY@RJSARCHITECTS.COM, CN=Robert Sopourn, G=Robert, SN=Sopourn, O="RJS Architects, Inc.", S=Florida, C=US
Location: Coral Springs, FL
Reason: I am the author of this document
Contact Info: 9547530018
Date: 2025.06.04 16:34:48-04'00'

ISSUANCE OF DOCUMENTATION:

Description:	Date:
PRELIMINARY DESIGN	7.20.2023
CLIENT APPROVAL	
LANDLORD APPROVAL	
BIDDING	
PERMIT	

REVISIONS:

Number:	Date:	Description:

DEMOLITION SITE PLAN

Project Number:	Principal: RJS
23053	Project Manager: RJS
	Drawn by: RJS

Robert Jordan Sopourn III
STATE OF FLORIDA
REGISTERED ARCHITECT
AR0017057

Date: 2025-06-04 4:19:21 PM

A 100.1

Total Sheets: —