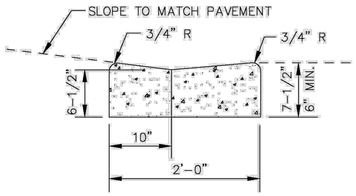

DROP CURB

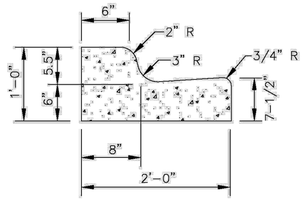

TYPE "F" CURB & GUTTER

CONCRETE CURB AND GUTTER DETAIL

ENGINEERING STANDARDS 2025

REVISIONS BY	DATE	ENGINEERING DIVISION CITY OF POMPANO BEACH	CONCRETE CURB AND GUTTER
S.S.	07-2016	SCALE: N.T.S.	DATE: MAY 2022 DWG. NO. 300-1

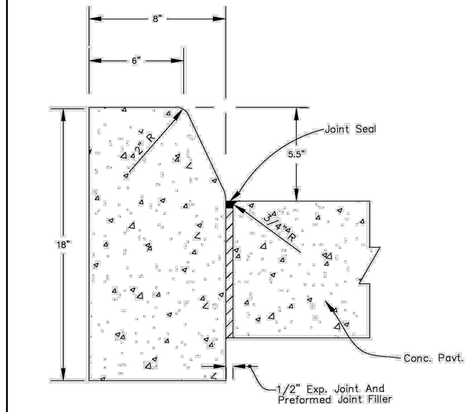

TYPE "D" CURB

NOTE

FOR USE ADJACENT TO CONCRETE OR FLEXIBLE PAVEMENT, CONCRETE SHOWN. EXPANSION JOINT, PREFORMED JOINT FILLER AND JOINT SEAL ARE REQUIRED BETWEEN CURBS AND CONCRETE PAVEMENT ONLY.

CONCRETE CURB DETAIL

ENGINEERING STANDARDS 2025

REVISIONS BY	DATE	ENGINEERING DIVISION CITY OF POMPANO BEACH	CONCRETE CURB
S.S.	01-2014		
S.S.	08-2015		
S.S.	07-2016	SCALE: N.T.S.	DATE: MAY 2022 DWG. NO. 300-2

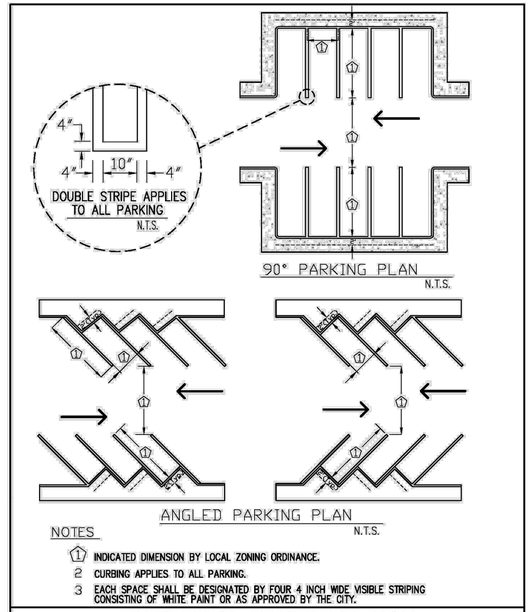

NOTES

1. INDICATED DIMENSION BY LOCAL ZONING ORDINANCE.
2. CURBING APPLIES TO ALL PARKING.
3. EACH SPACE SHALL BE DESIGNATED BY FOUR 4 INCH WIDE VISIBLE STRIPING CONSISTING OF WHITE PAINT OR AS APPROVED BY THE CITY.

ENGINEERING STANDARDS 2025

REVISIONS BY	DATE	ENGINEERING DIVISION CITY OF POMPANO BEACH	STANDARD PARKING SPACES
		SCALE: N.T.S.	DATE: MAY 2022 DWG. NO. 300-3

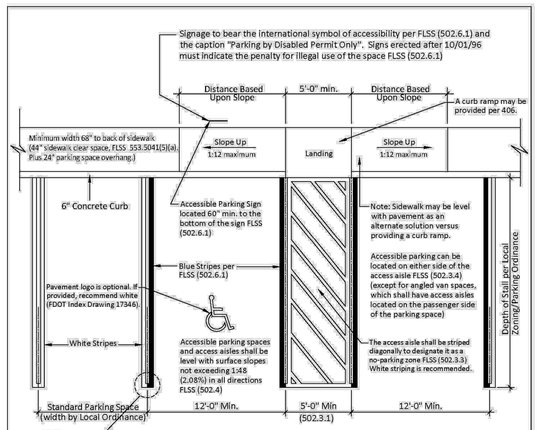

FLSS (553.5041)(5)(a) All spaces must be located on an accessible route no less than 44 inches wide so that users will not be compelled to walk or wheel behind parked cars except behind his or her own vehicle. (See FLS 553.5041(5)(e)(1) relating to existing parking facilities)

Recommended Accessible Parking Space(s)
Design for Double Line Requirements N.T.S.

THIS TECHNICAL ASSISTANCE DOCUMENT IS INTENDED TO PROVIDE INFORMAL GUIDANCE AND DOES NOT CONSTITUTE A LEGAL INTERPRETATION OF STATUTORY OR REGULATORY CRITERIA.

ACCESSIBLE PARKING SPACES

ENGINEERING STANDARDS 2025

REVISIONS BY	DATE	ENGINEERING DIVISION CITY OF POMPANO BEACH	ACCESSIBLE PARKING SPACES
		SCALE: N.T.S.	DATE: MAY 2022 DWG. NO. 300-4

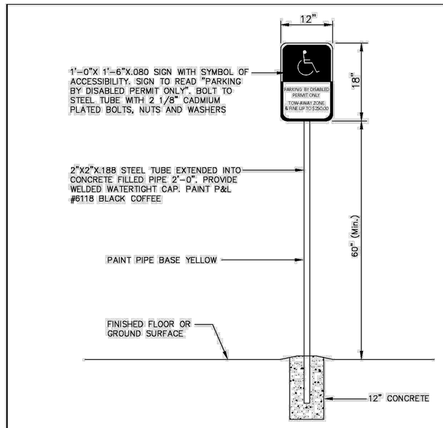

ACCESSIBLE PARKING SPACE SIGN

N.T.S.

SIGN NOTE

ACCESSIBLE PARKING SPACES SHALL BE POSTED WITH A FIXED PARKING SIGN NO LESS THAN 60" Min. TO THE BOTTOM OF THE SIGN AND WHICH BEARS THE INTERNATIONAL SYMBOL OF ACCESSIBILITY MEETING THE REQUIREMENTS OF THE STANDARDS AND THE CAPTION "PARKING BY DISABLED PERMIT ONLY." AND MUST INDICATE THE PENALTY FOR ILLEGAL USE OF THE SPACE.

ENGINEERING STANDARDS 2025

REVISIONS BY	DATE	ENGINEERING DIVISION CITY OF POMPANO BEACH	ACCESSIBLE SPACE SIGN
		SCALE: N.T.S.	DATE: MAY 2022 DWG. NO. 300-5

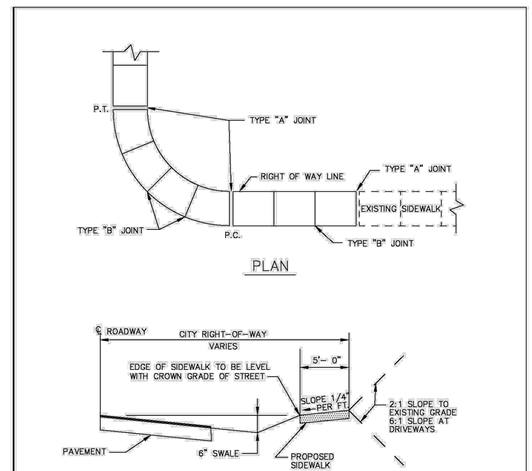

SIDEWALK DETAILS

ENGINEERING STANDARDS 2025

REVISIONS BY	DATE	ENGINEERING DIVISION CITY OF POMPANO BEACH	SIDEWALK DETAILS
		SCALE: N.T.S.	DATE: JUNE 2022 DWG. NO. 301-1

No.	REVISIONS	DATE	BY

Kimley»Horn
© 2025 KIMLEY-HORN AND ASSOCIATES, INC.
8201 PETERS ROAD, SUITE 2200, PLANTATION, FL 33324
PHONE: 954-535-5100 FAX: 954-739-2247
WWW.KIMLEY-HORN.COM REGISTRY No. 35106

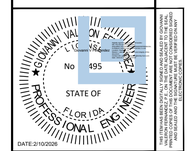

THIS ITEM HAS BEEN DIGITALLY SIGNED AND SEALED BY COLEMAN VALDON ON THE DATE ADJACENT TO THE SEAL. PRINTED COPIES OF THIS DOCUMENT ARE NOT CONSIDERED SIGNED AND SEALED AND THE SIGNATURE MUST BE VERIFIED ON ANY ELECTRONIC COPIES.

KHA PROJECT	043175014
DATE	12/1/2025
SCALE	AS SHOWN
DESIGNED BY	GVF
DRAWN BY	EA
CHECKED BY	GVF

PAVING,GRADING & DRAINAGE DETAILS

MODERA POMPANO BEACH

PREPARED FOR

MCRT INVESTMENTS LLC

FLORIDA

POMPANO BEACH

SHEET NUMBER

C-303

DRC
PZ25-12000028
03/18/2026

Printed by: Coleman.Valdon Date/Time: February 10, 2026 08:59:23pm K:\FL_civil\043_pbs\043175014 mill creek pompano\Design\CAD\plansheets\C-PGD-DETL.dwg
Xref: Set-MILLCREEK POMPANO Layout: C-303 PAVING GRADING & DRAINAGE DETAILS
This item has been digitally signed and sealed by Coleman Valdon on the date adjacent to the seal. Printed copies of this document are not considered signed and sealed and the signature must be verified on any electronic copies.
Use of and reliance on this document without written authorization and adaptation by Kimley-Horn and Associates, Inc. is intended only for the specific purpose and client for which it was prepared. Reuse of and improper reliance on the concepts and designs presented herein, as an instrument of service, shall be without liability to Kimley-Horn and Associates, Inc.