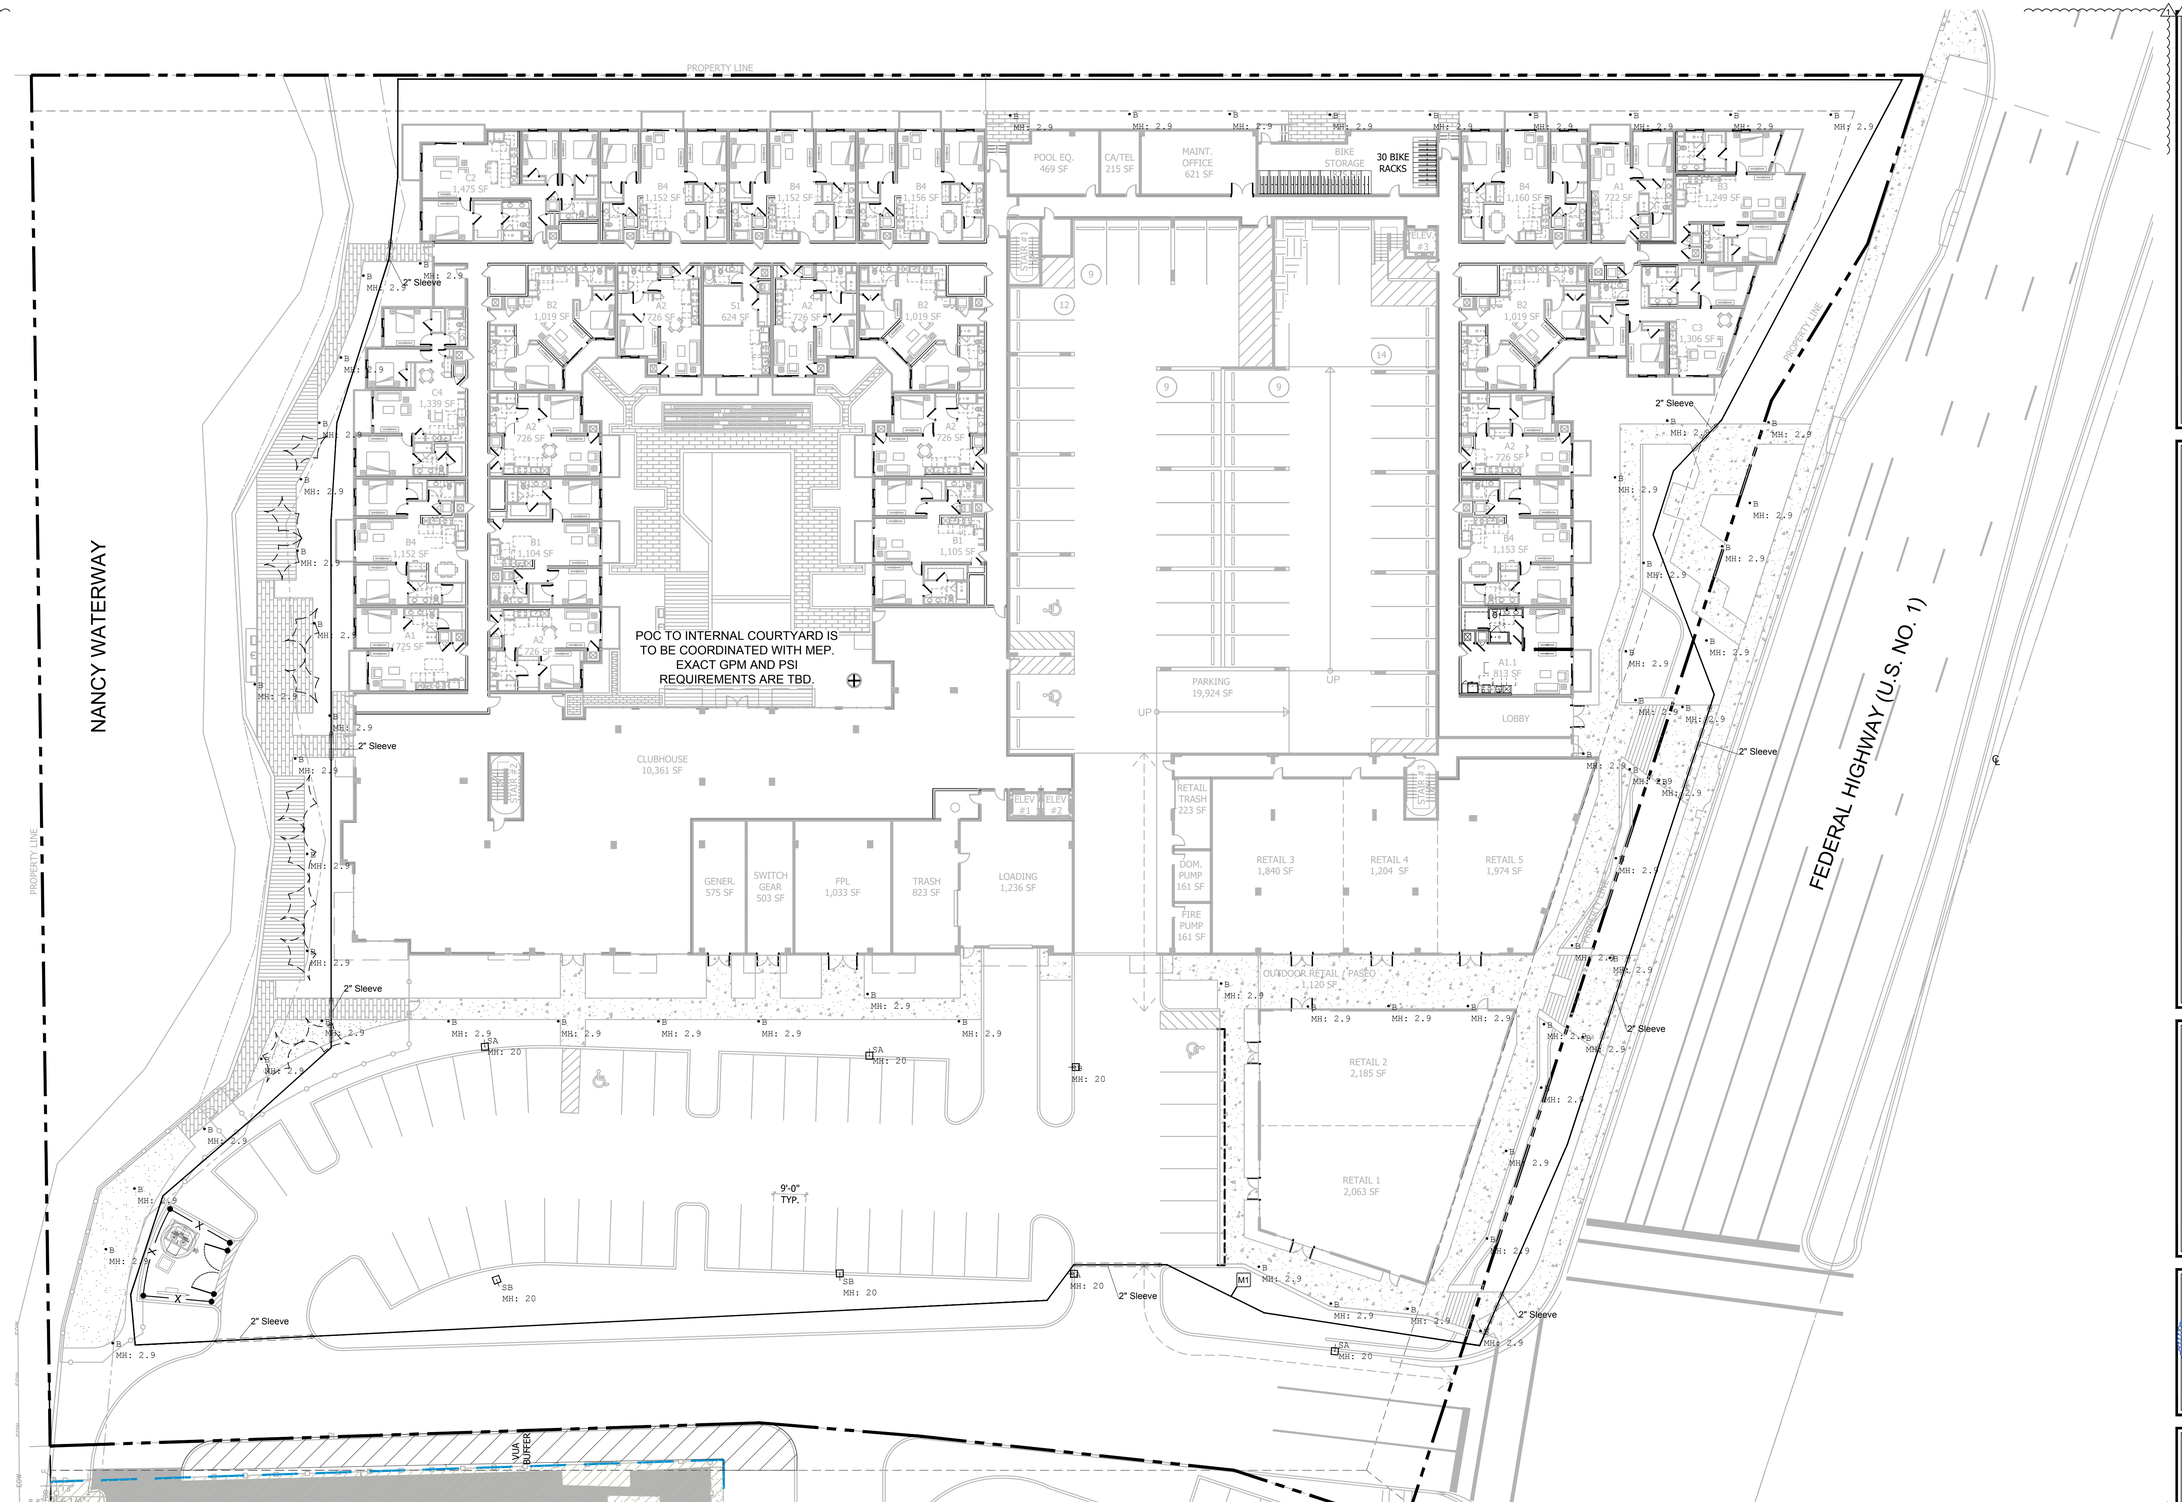


# IRRIGATION PLAN

Scale: 1"= 20'-0"

NORTH

DRC
PZ25-12000028
03/18/2026

WITKIN HULTS + PARTNERS
307 south 21st avenue hollywood, florida
phone: 954.923.9661 facsimile: 954.923.9689
www.witkindesign.com

©2020 WITKIN HULTS + PARTNERS
THE DESIGN AND DRAWINGS HEREIN ARE THE INTELLECTUAL PROPERTY OF THIS LANDSCAPE ARCHITECT AND ARE PROTECTED UNDER THE COPYRIGHT PROTECTION ACT.

Project:
MODERA POMPANO BEACH
POMPANO BEACH, FLORIDA
IRRIGATION PLAN

| Revisions: | Date: | By: |
|---|---|---|
| 1) City Comments | 11.07.2025 | AGS |
| 2) City Comments | 08.11.2026 | AGS |

Seal:
REGISTERED LANDSCAPE ARCHITECT STEVEN C. EWERS LA 6667290 STATE OF FLORIDA
Digitally signed by Steven C Ewers
DN: C=US, E=sewers@witkindesign.com, O=WITKIN HULTS + PARTNERS, CN=Steven C Ewers
Reason: I am the author of this document
Date: 2026.01.14 14:54:36 -05'00'
Lic. # LA 6667290
Member: A.S.L.A.

Drawing: Irrigation Plan
Date: 08/29/2025
Scale: See Left
Drawn by: GM
Sheet No.:
IR-1
Cad Id.: 2025-042