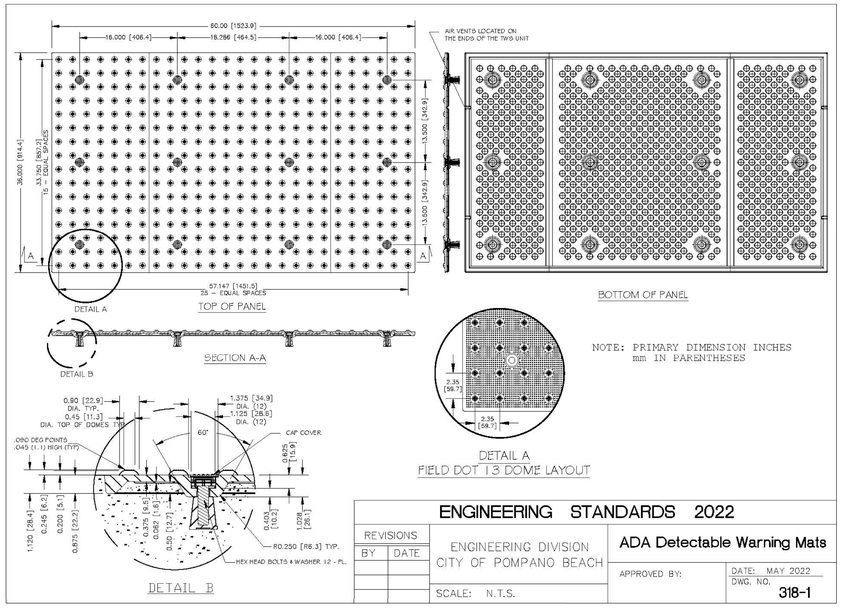

ENGINEERING STANDARDS 2022

REVISIONS	
BY	DATE

ENGINEERING DIVISION
CITY OF POMPANO BEACH

ADA Detectable Warning Mats

APPROVED BY:

DATE: MAY 2022
DWG. NO. 318-1

SCALE: N.T.S.

Beali
nda
M Pell

Digitally signed by Bealinda M Pell
DN: c=US, o=Florida, dnQualifier=A01410D0000017FB6C8143E00037A12, cn=Bealinda M Pell
Date: 2023.12.01 22:40:23 -05'00'

811 Know what's **below.** **Call** before you dig.

DRC
PZ23-12000009
01/17/2024

NO.	REVISIONS	DATE	NO.	REVISIONS	DATE

DESIGNED: WFI DATE: 01/2023
DRAWN: WFI DATE: 01/2023
CHECKED: BMP DATE: 11/2023
PUBLISHED: 12/1/2023, 5:22:01 PM

WINNINGHAM & FRADLEY
ENGINEERS • PLANNERS • SURVEYORS
111 N.E. 44th STREET • OAKLAND PARK, FL 33334
954.771.7440 fax: 954.771.0298 • EB.LB. 0002995 • www.winnfrad.com

PALM AIRE TENNIS CENTER
RWB / LINARES ARCHITECTURE

CITY OF POMPANO BEACH
STANDARD MISCELLANEOUS DETAILS

APPROVED: EB-0002995 LB-0002995
DATE:
PROJECT NUMBER 22036
SHEET MD3 OF 3