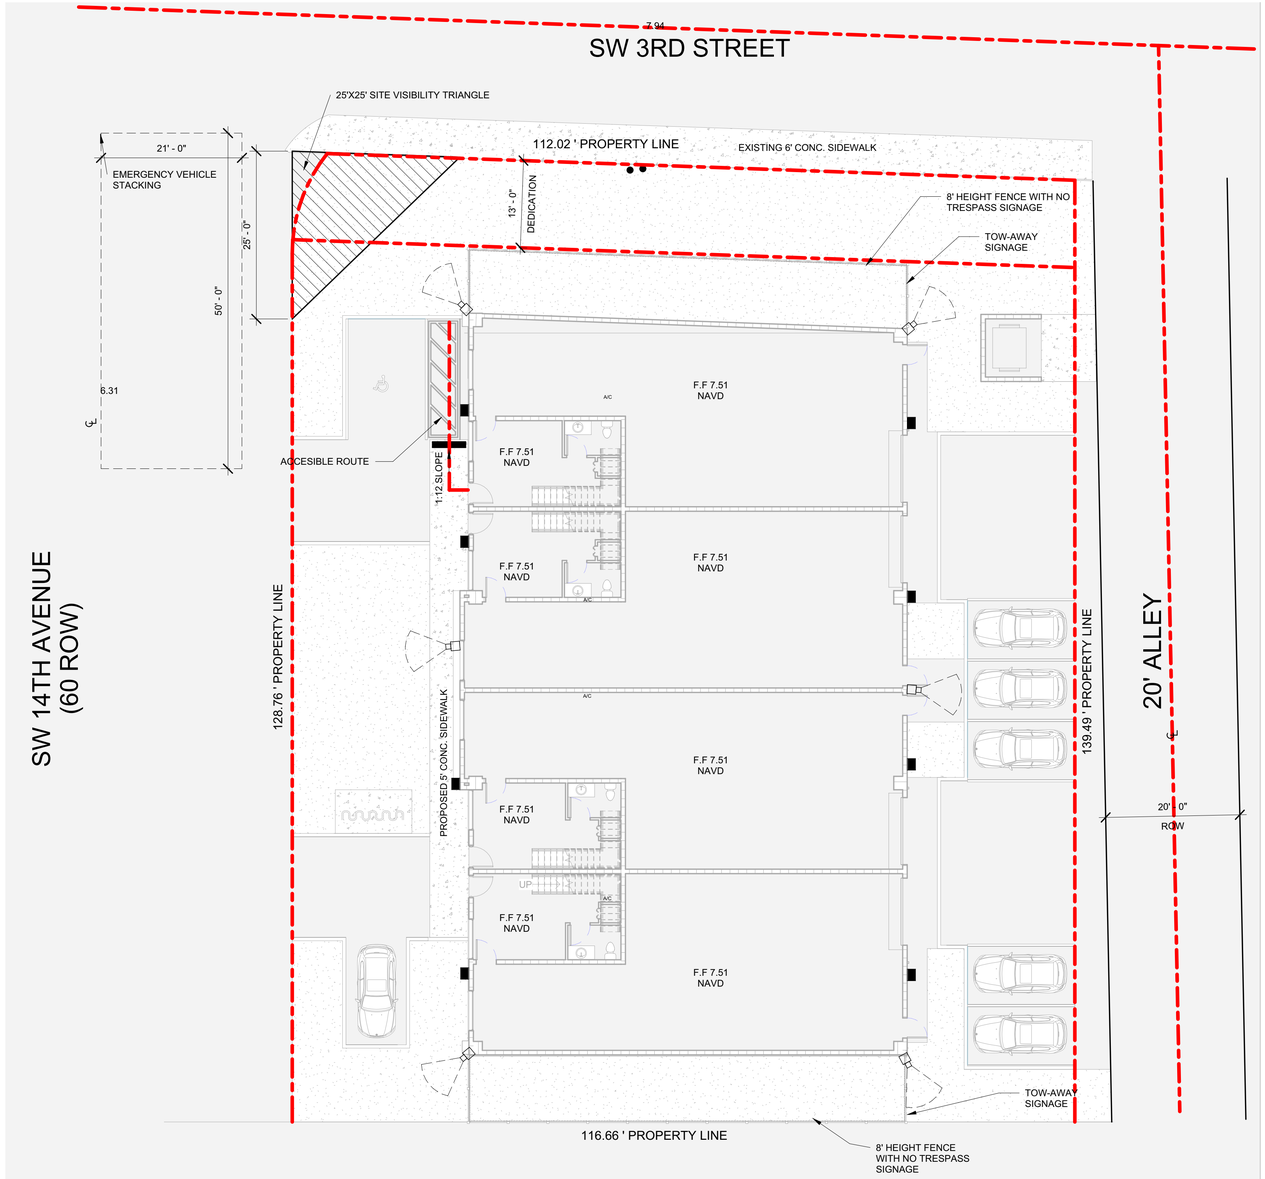

1 CPTED SITE PLAN
3/32" = 1'-0"

LEGEND

-WALL MOUNTED BOX LIGHT

-CAMERA

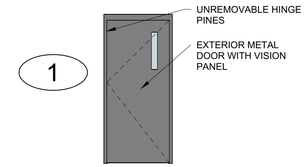

EXTERIOR METAL DOOR
1/4" = 1'-0"

DRC
PZ23-12000055
12/18/2024

11 SITE PLAN (CPTED)

LLRArchitects, Inc.
ARCHITECTURE & PLANNING
9000 SHERIDAN STREET ST. 158
PEMBROKE PINES, FL 33024

(OFF.) - 305-403-7926
(CELL)- 786-543-0851
E-MAIL: LLAROSA@LAROSAARCHITECTCTS.COM

Luis La Rosa -Registered Architect
AR#-0017852

Revision			
#	REV	DATE	BY

PROPOSED WAREHOUSE FOR:
REGANZANI GROUP LLC
VACANT PROPERTY, SW 3RD STREET,
POMPANO BEACH, FL, 33069

SEAL: AR 0017852
LUIS LA ROSA

Luis La Rosa
Digitally signed by Luis La Rosa
Date: 2024.11.18 14:58:46 -05'00'

DRAWN:	A.G.
CHECKED:	L.L.R
DATE:	11/07/2023
SCALE:	AS NOTED
JOB. NO.:	023-042
SHEET:	.SP 1.3
OF:	SHEETS:

100% CONSTRUCTION DOCUMENTS

11/14/2024 9:36:19 AM

As indicated