3 GARAGE I FRONT FACADE
1/8" = 1'-0"

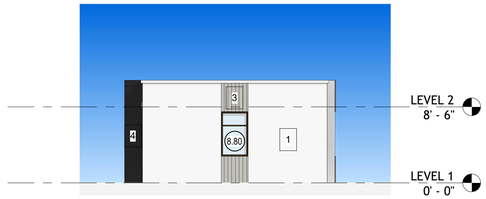

4 GARAGE I SIDE FACADE
1/8" = 1'-0"

2 GARAGE I BACK FACADE
1/8" = 1'-0"

5 GARAGE I FACADE
1/8" = 1'-0"

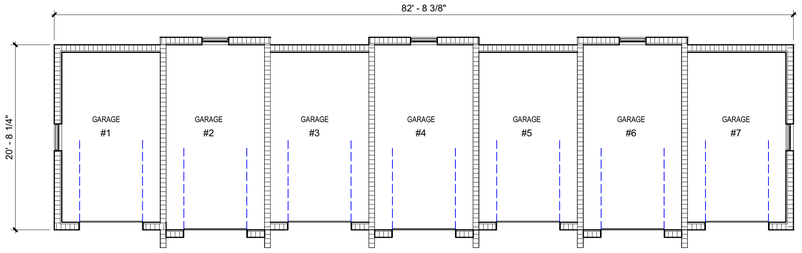

1 FLOOR PLAN GARAGE I - LEVEL 1
1/8" = 1'-0"

ELEVATION LEGEND	
ID	**DESCRIPTION**
8.71	ROLL-UP DOOR (SUBMIT SHOP DRAWINGS)
8.80	ALUMINUM / GLASS FIXED WINDOW (GC TO SUBMIT SHOP DRAWINGS)

COLOR/FINISH LEGEND

PAINT:
MANUFACTURER: SHERWIN WILLIAMS

1 SW 7757 - HIGH REFLECTIVE WHITE

3 SW 0055 - LIGHT FRENCH GRAY

5 SW 6258 - TRICORN BLACK (FRAMES)

WINDOWS/DOORS/RAILINGS:

6 BRONZE ESP FINISH (ELECTRO STATIC PAINT) RAILINGS/WINDOW FRAMES/DOOR FRAMES

ROOF SHINGLES:
MANUFACTURER: GAF

7 TIMBERLINE® CS - ANTIQUE SLATE

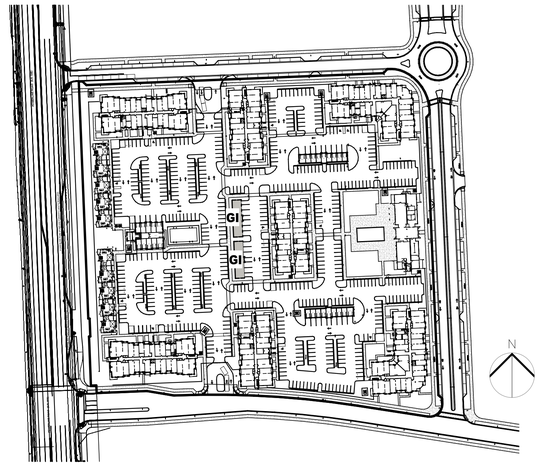

SITE PLAN GI

AAC
PZ23-12000039
02/06/2024

1/5/2024 5:14:41 PM

BIZI ARQ ARCHITECTURE + PLANNING
17225 S. DIXIE HIGHWAY 203, PALMETTO BAY, FL 33157

REVISIONS

NO.	Description	Date

Live!

INDIGO POMPANO BEACH

POMPANO BEACH, FL

ATLANTIC RESIDENTIAL

STATE OF FLORIDA · BEATRIZ HERNANDEZ · AR0094576 · REGISTERED ARCHITECT

Digitally signed by BEATRIZ HERNANDEZ
DN: C=US, E=Biz@bizi-arq.com, O=BIZI-ARQ. INC., OU=AR0094576, CN=BEATRIZ HERNANDEZ
Date: 2024.01.05 17:52:45-05'00'

BEATRIZ M. HERNANDEZ
AR0094576

COPYRIGHT 2023 BIZI-ARQ, INC.
THE ARCHITECTURAL DESIGN AND DETAIL DRAWINGS FOR THIS BUILDING AND/OR OVERALL PROJECT ARE THE LEGAL PROPERTY OF AND ALL RIGHTS ARE RESERVED BY THE ARCHITECT. THE USE FOR REPRODUCTION, CONSTRUCTION, OR DISTRIBUTION IS PROHIBITED UNLESS AUTHORIZED BY THE ARCHITECT. THEIR USE FOR REPRODUCTION, CONSTRUCTION, OR DISTRIBUTION IS PROHIBITED UNLESS AUTHORIZED IN WRITING BY THE ARCHITECT.

ARCHITECT'S BUILDING CODE
TO THE BEST OF THE ARCHITECT'S KNOWLEDGE, THE PLANS AND SPECIFICATIONS COMPLY WITH FLORIDA BUILDING CODE SEVENTH EDITION (2020) AND THE APPLICABLE FIRE-SAFETY STANDARDS AS DETERMINED BY THE LOCAL AUTHORITY AND CHAPTER 633, FLORIDA STATUTES.

PROJECT NO.	23-1006
SCALE	As indicated
DATE	2023.08.12

AAC SUBMITTAL - 2024.01.08

SHEET NAME

GARAGE BLDG FLOOR PLANS AND ELEVATIONS

SHEET NO.

A.G.2-101