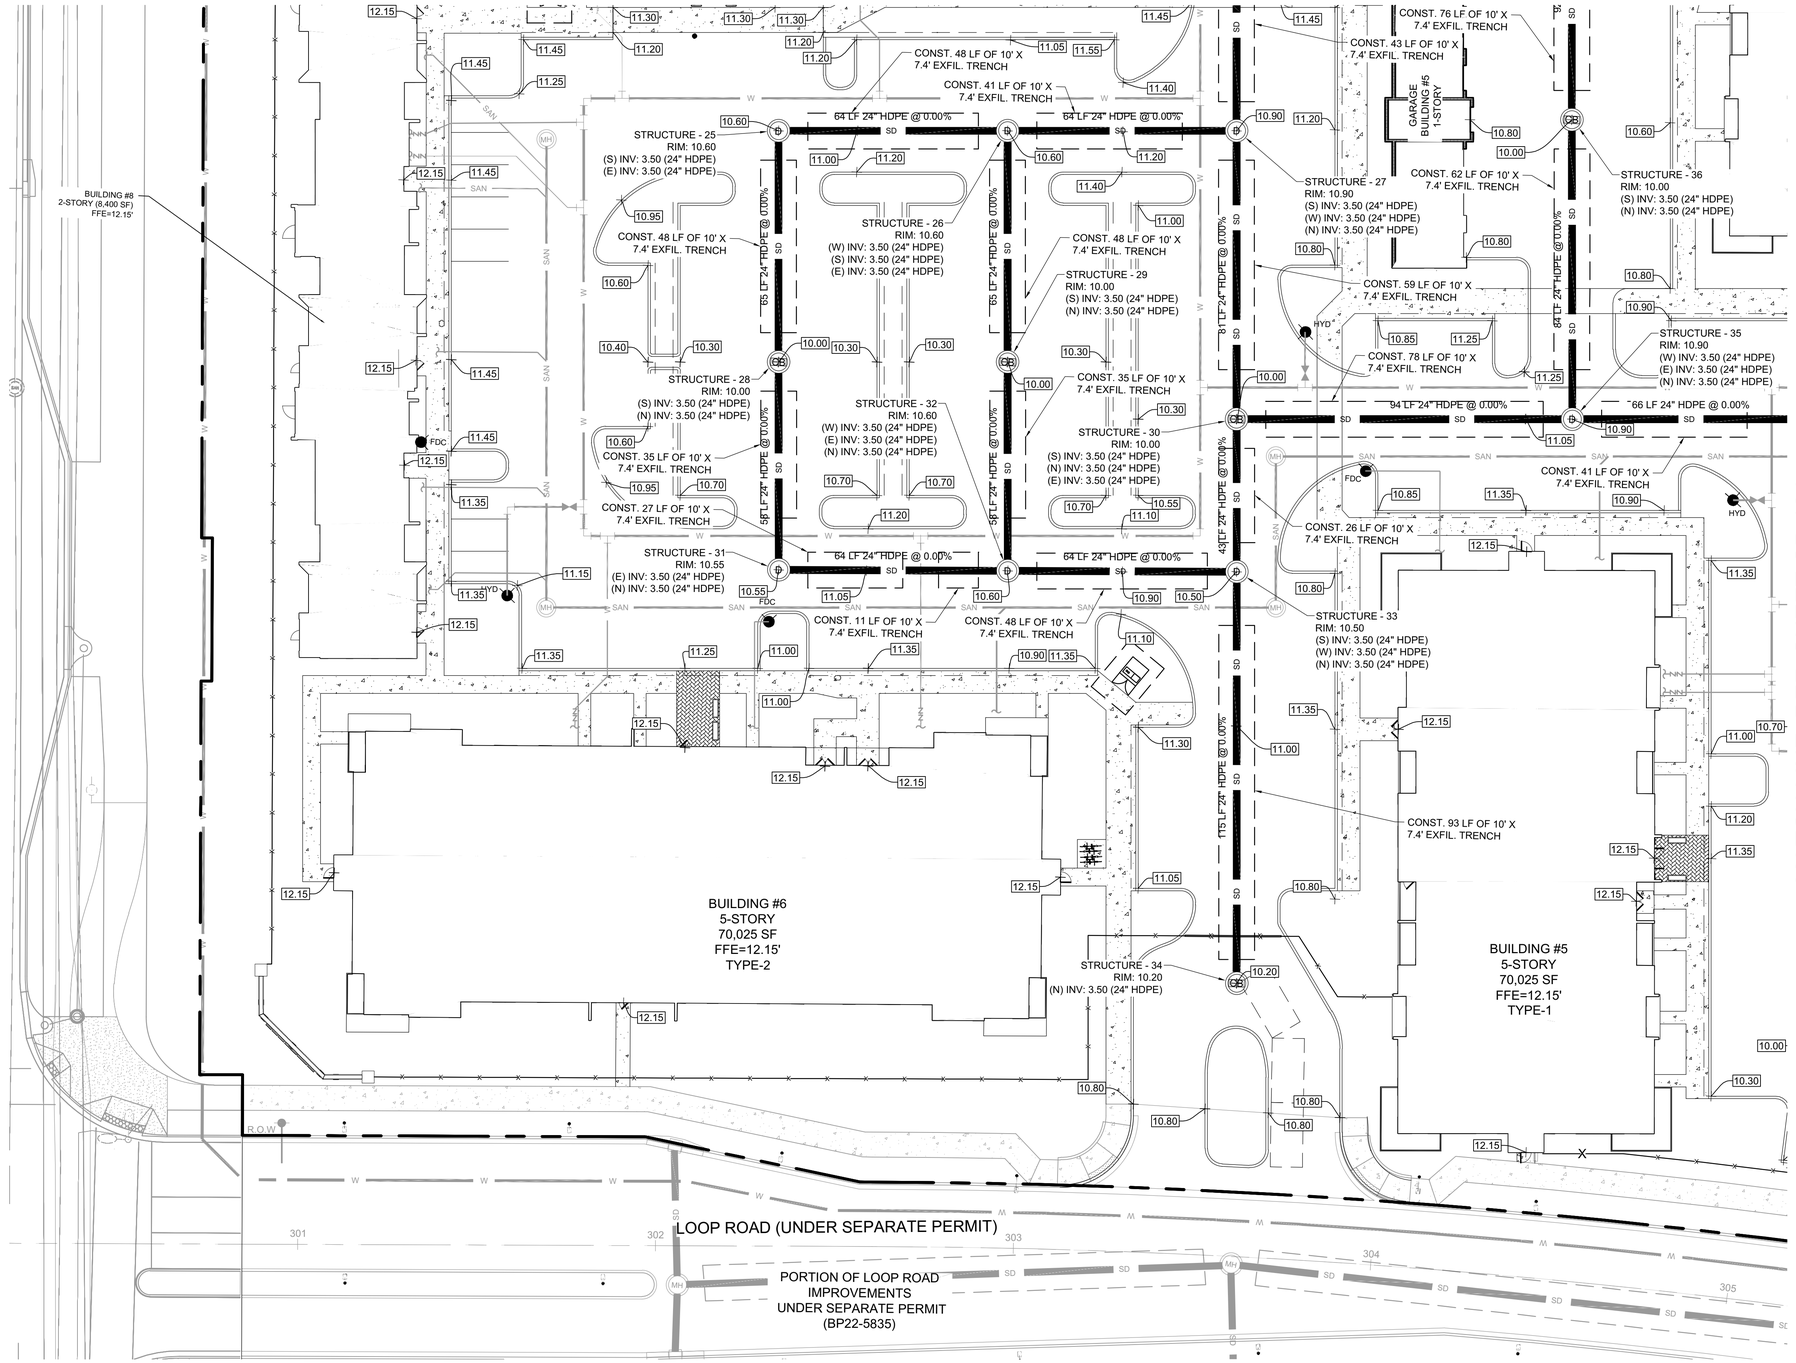

GRAPHIC SCALE
0 20 40
SCALE: 1" = 20 '

NOTE: PRINTED DRAWING SIZE MAY HAVE CHANGED FROM ORIGINAL. VERIFY SCALE USING BAR SCALE ABOVE.

NOTE:
ELEVATIONS SHOWN HEREON ARE IN FEET AND BASED ON THE NORTH AMERICAN VERTICAL DATUM OF 1988 (NAVD 88).

AAC
PZ23-12000039
02/06/2024

KEITH
301 East Atlantic Blvd. Pompano Beach, FL 33060
PH: (954) 788-3400
Florida Certificate of Authorization: 7928
Licensed Business Number: 6860

REVISIONS

NO.	DESCRIPTION	DATE

PRELIMINARY PLAN NOT FOR CONSTRUCTION

THESE PLANS ARE NOT FULLY PERMITTED AND ARE SUBJECT TO REVISIONS MADE DURING THE PERMITTING PROCESS.

RESPONSIBILITY FOR THE USE OF THESE PLANS PRIOR TO OBTAINING PERMITS FROM ALL AGENCIES HAVING JURISDICTION OVER THE PROJECT WILL FALL SOLELY UPON THE USER.

ISSUE DATE:	11/28/23
DESIGNED BY:	MA, MP
DRAWN BY:	MA, MP, JP
CHECKED BY:	MV, MP
BID-CONTRACT:	

This item has been digitally signed and sealed by MICHAEL PINZON, P.E. on the date adjacent to the seal.

MICHAEL PINZON LICENSE No. 95668 STATE OF FLORIDA PROFESSIONAL ENGINEER

Printed copies of this document are not considered signed and sealed and the signature must be verified on any electronic copies.

2023.11.27 11:48:04-05'00'

MICHAEL PINZON, P.E.
FLORIDA REG. NO. 95668
(FOR THE FIRM)

CLIENT

ATLANTIC RESIDENTIAL

PROJECT

Live!
INDIGO
POMPANO BEACH
RESIDENTIAL

SHEET TITLE

PAVING GRADING AND DRAINAGE PLAN (3)

SHEET NUMBER	CP-103
PROJECT NUMBER	10230.19

STATUS: DRC SUBMITTAL

Drawing name: Q:\10230.19 - Atlantic Realty Residential - Isle Casino\Engineering\Cadd\10230.19-CP-1XX.dwg

Plotted by: mpinzon On 11/21/2023 3:29 PM