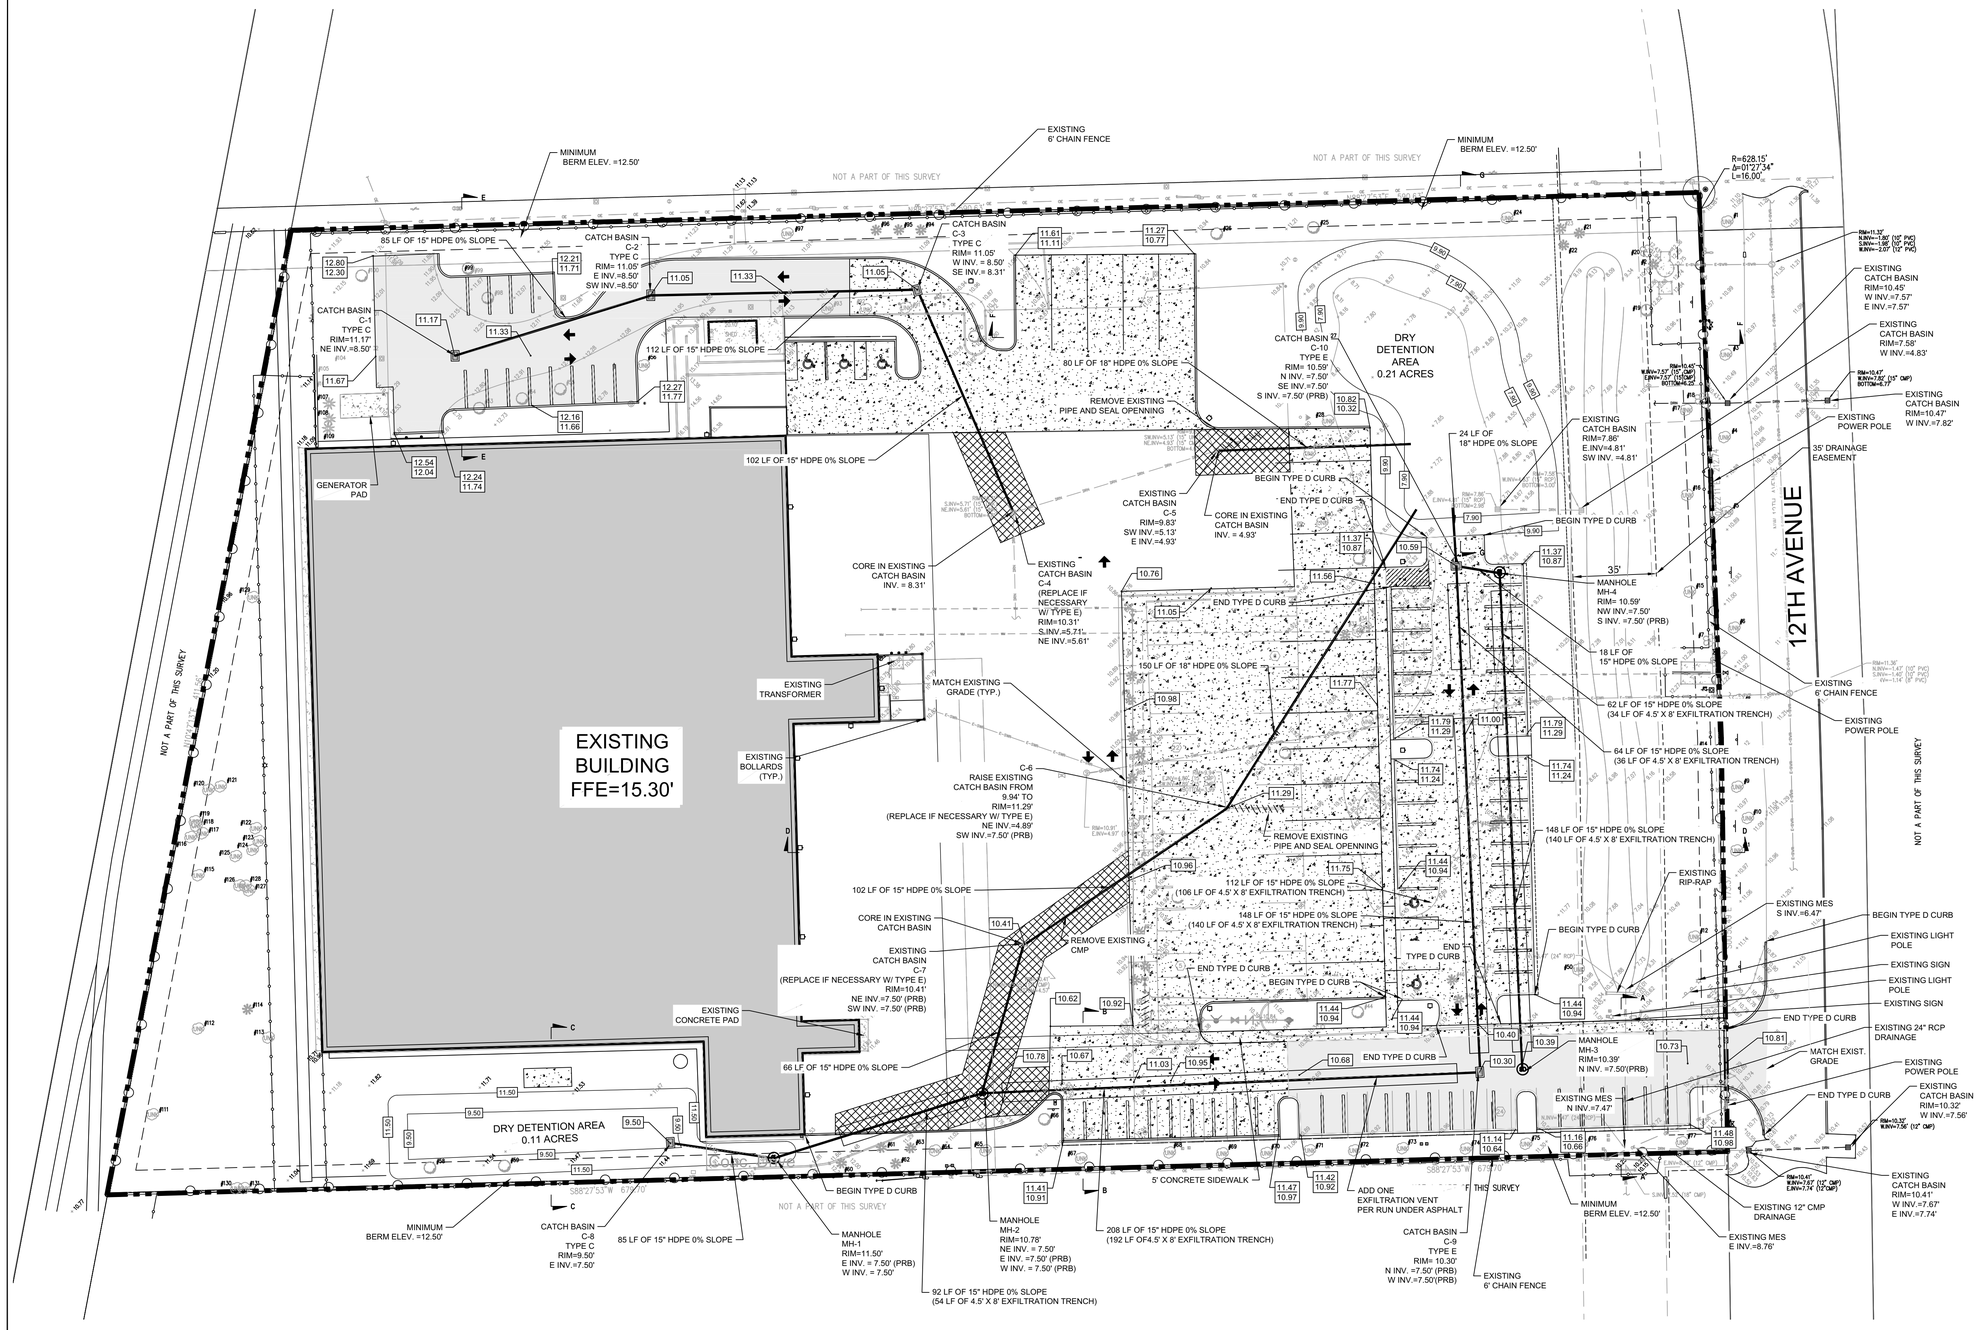

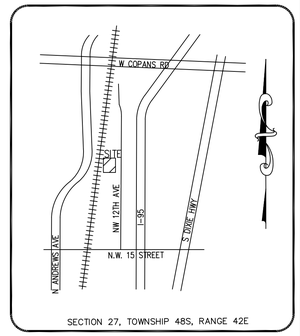

SECTION 27, TOWNSHIP 48S, RANGE 42E

LOCATION MAP
N.T.S.

GRAPHIC SCALE
0 30 45 60
SCALE: 1" = 30'

LEGEND:

PROPOSED

- CATCH BASIN
- DRAINAGE MANHOLE
- PAVEMENT ASPHALT
- CONCRETE RESTORATION
- CONCRETE PAVEMENT
- FLOW ARROW

ABBREVIATION LEGEND:

HP	HIGH POINT
HDPE	HIGH DENSITY POLYETHYLENE
ELEV	ELEVATION
LF	LINEAR FEET

GENERAL NOTES:

1. ELEVATIONS SHOWN HEREON ARE BASED ON THE NORTH AMERICAN VERTICAL DATUM OF 1988 (NAVD.88) AND REFERENCE THE FOLLOWING BENCHMARK:
   DO2662 ELEVATION=15.23' NAVD 1988
   ELEVATION=15.825' NGVD 1929
   CONVERSION FACTOR=1.576
2. ALL AREAS DISTURBED BY CONSTRUCTION WHICH INCLUDES ALL DRIVEWAYS, PAVERS,ASPHALT, CONCRETE AND VEGETATION SHALL BE RESTORED TO THEIR ORIGINAL CONDITION.
3. TOPOGRAPHIC SURVEY PERFORMED BY ENGENUITY GROUP, INC., DATED 02/15/22.
4. ALL REMOVED DEBRIS & DEMOLISHED MATERIAL TO BE REMOVED FROM THE SITE AND LEGALLY DISPOSED OF.

REVISIONS			
NO.	DATE	REMARKS	BY

©COPYRIGHT 2022 BY ENGENUITY GROUP, INC. THIS DRAWING IS PROVIDED FOR INFORMATIONAL PURPOSES ONLY, UNLESS SIGNED AND SEALED BY A LICENSED PROFESSIONAL ENGINEER ACTING FOR ENGENUITY GROUP, INC.

ADAM SWANEY P.E. No. 72235 STATE OF FLORIDA PROFESSIONAL ENGINEER

Digitally signed by Adam Swaney
Date: 2022.11.01 11:45:42 -04'00'

MARTIN BROWER INDUSTRIAL
1661 NW 12TH AVENUE
POMPANO BEACH, FLORIDA
PAVING, GRADING AND DRAINAGE PLAN

engenuity group inc.
A Higher Standard of Excellence
ENGINEERS • SURVEYORS • GIS MAPPERS
1280 N. CONGRESS AVE. SUITE 101
WEST PALM BEACH, FLORIDA 33409
PH (561)855-1151 • FAX (561)832-33909 •
WWW.ENGENUITYGROUP.COM CERTIFICATE OF AUTHORIZATION #7095

DATE	OCTOBER 2022
DRAWN	RB
PROJECT ENGINEER	ACS
PROJECT MANAGER	RB
CHECKED	ACS
HTD FILE	3
JOB NO.	20049.01

90% SUBMITTAL

ADAM SWANEY, P.E., PROFESSIONAL ENGINEER LICENSE NO. 72235. THIS DOCUMENT HAS BEEN ELECTRONICALLY SIGNED AND SEALED BY ADAM SWANEY, P.E. USING A SHA-1 AUTHENTICATION CODE. PRINTED COPIES OF THIS DOCUMENT ARE NOT CONSIDERED SIGNED AND SEALED AND THE SHA-1 AUTHENTICATION CODE MUST BE VERIFIED ON ANY ELECTRONIC COPIES.

Know what's below. Call before you dig. 811
Sunshine 811 of Florida
Ticket # 222120023
12/07/2022