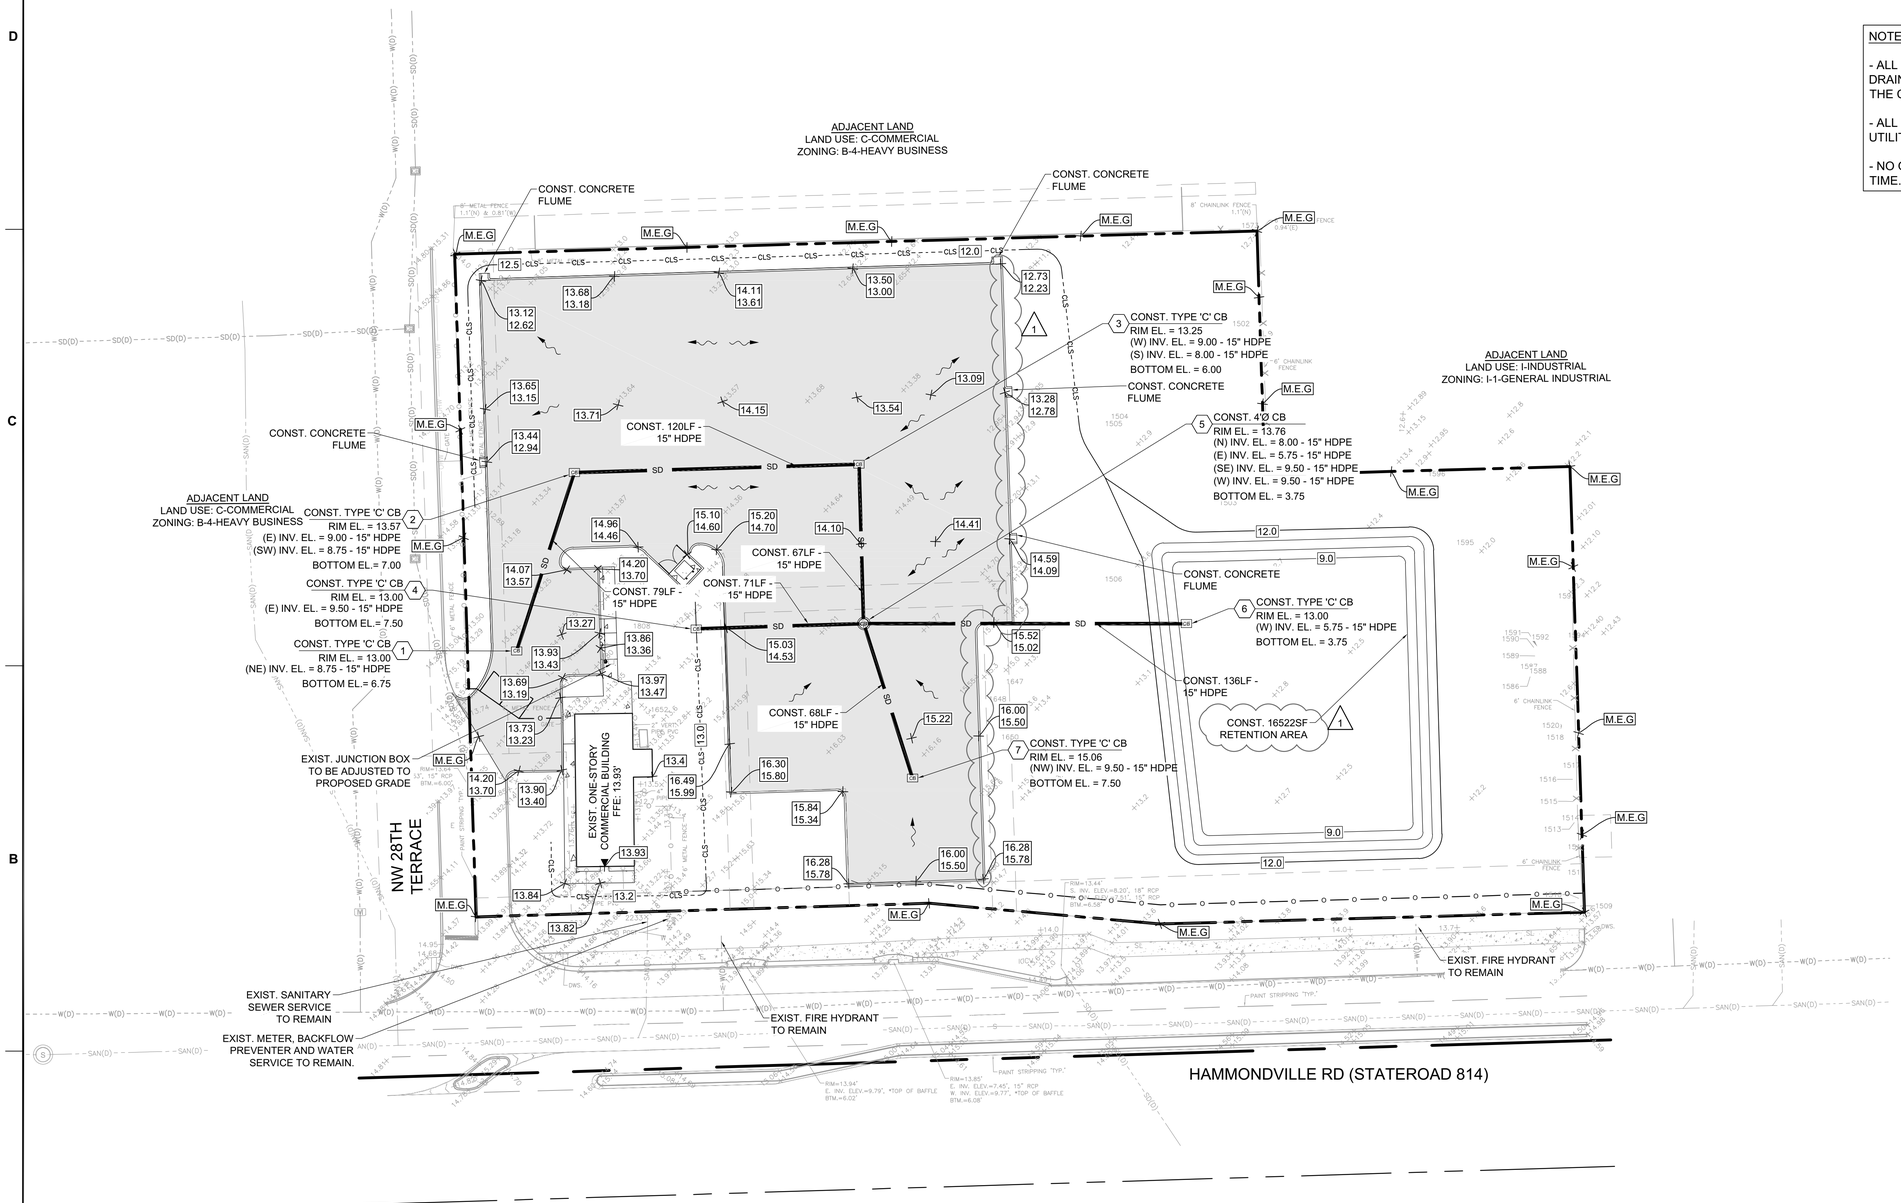

N

GRAPHIC SCALE
0 30 60
SCALE: 1" = 30 '

NOTE: PRINTED DRAWING SIZE MAY HAVE CHANGED FROM ORIGINAL. VERIFY SCALE USING BAR SCALE ABOVE.

NOTES:

- ALL EXISTING WATER, SEWER, AND STORMWATER DRAINAGE UTILITY DATA HAS BEEN SOURCED FROM THE COPB UTILITY ATLAS.

- ALL EXISTING, WATER, SEWER, AND DRAINAGE UTILITIES ARE TO REMAIN.

- NO OFFSITE UTILITY WORK IS PLANNED AT THIS TIME.

ALL ELEVATIONS SHOWN ON THESE PLANS ARE BASED ON NAVD 1988 DATUM

DRC
PZ24-12000014
10/16/2024

KEITH
301 East Atlantic Blvd.
Pompano Beach, FL 33060
PH: (954) 788-3400
Florida Engineering Business License: CA7928
Florida Surveyor and Mapper Business License: LB6860
Florida Landscape Architecture Business License: LC26000457

REVISIONS

NO.	DESCRIPTION	DATE
1	PER DRC COMMENTS	09/04/2024

RESPONSIBILITY FOR THE USE OF THESE PLANS PRIOR TO OBTAINING PERMITS FROM ALL AGENCIES HAVING JURISDICTION OVER THE PROJECT WILL FALL SOLELY UPON THE USER.

ISSUE DATE:	09/10/24
DESIGNED BY:	NW
DRAWN BY:	CD
CHECKED BY:	NW
BID-CONTRACT:	

This item has been digitally signed and sealed by **NILES T. WARRICK, P.E.** on the date adjacent to the seal.

NILES T. WARRICK LICENSE No. 94320 STATE OF FLORIDA PROFESSIONAL ENGINEER

Printed copies of this document are not considered signed and sealed and the signature must be verified on any electronic copies.

2024.09.11 14:31:35-04'00'

NILES T. WARRICK, P.E.
FLORIDA REG. NO. 94320
(FOR THE FIRM)

CLIENT

VINCENTO THROWER, THOMAS GRANER TRUSTEE

PROJECT

2851 DR. MLK JR. BLVD., POMPANO BEACH

SHEET TITLE

PAVING, GRADING, DRAINAGE, AND UTILITY PLAN

SHEET NUMBER	CP-101
PROJECT NUMBER	14232.00

STATUS: PRELIMINARY

Plotted by: cdelanoy On 9/11/2024 2:25 PM

Drawing name: H:\14232.00 - 2851 Dr. MLK Jr. Blvd.\14232.00-CP-1XX.dwg