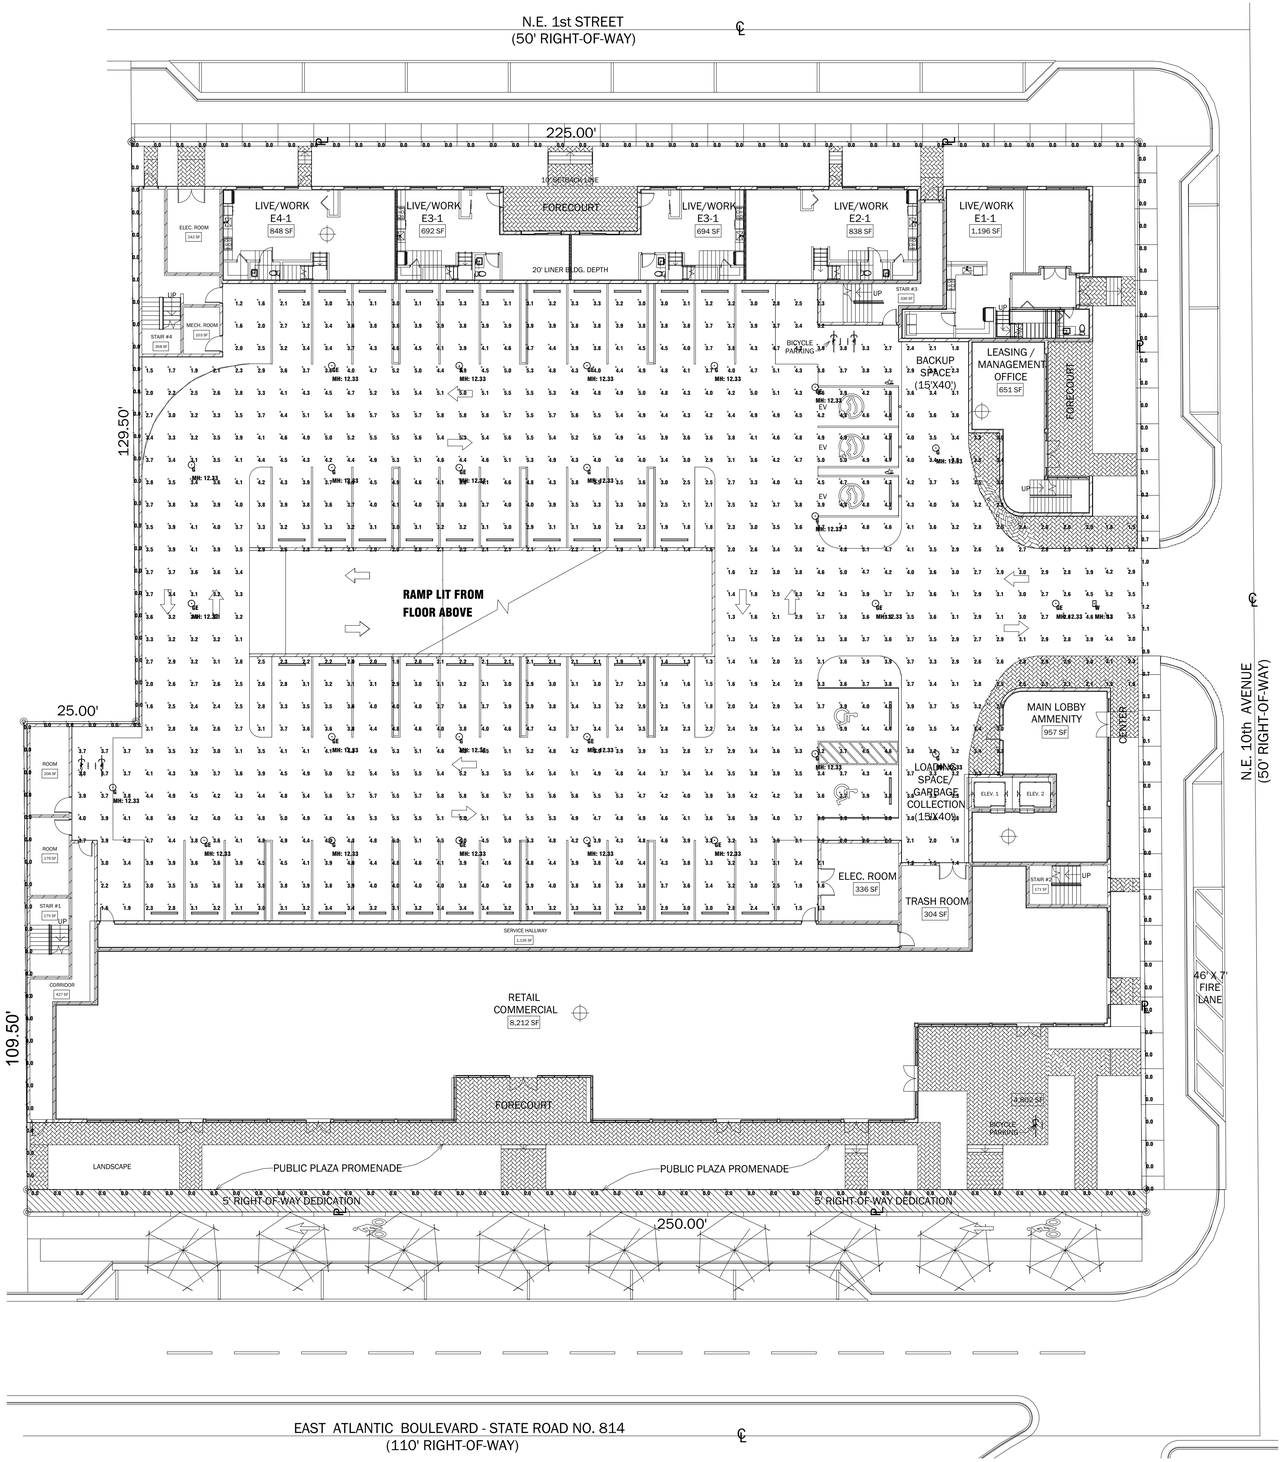

GROUND LEVEL PHOTOMETRICS 1 PH-1

SCALE: 1/16" = 1'-0"

Luminaire Schedule								
Project: 10_3_2023 911 E. ATLANTIC, POMPANO BCH - GND FLR								
Symbol	Qty	Label	Arrangement	Lum. Lumens	LLD	Luminaire Watts	Total Watts	Description
⊕	13	G	Single	4153	0.900	36	468	GARDCO SVPG-A02-840-G2-SRD
⊕	12	GE	Single	4153	0.900	36	432	GARDCO SVPG-A02-840-G2-SRD-EM CIRCUIT
▭	1	W	Single	1567	0.900	12	12	GARDCO 101L-16L-200-NW-G2-2

Calculation Summary								
Project: 10_3_2023 911 E. ATLANTIC, POMPANO BCH - GND FLR								
Label	CalcType	Units	Avg	Max	Min	Avg/Min	Max/Min	Grid Z
OPEN ENTRANCE	Illuminance	Fc	3.08	5.3	1.5	2.05	3.53	0
PG - GND LVL	Illuminance	Fc	3.63	5.8	1.2	3.03	4.83	0
PROPERTY LINE - 5' AG	Illuminance	Fc	0.04	1.2	0.0	N.A.	N.A.	N.A.

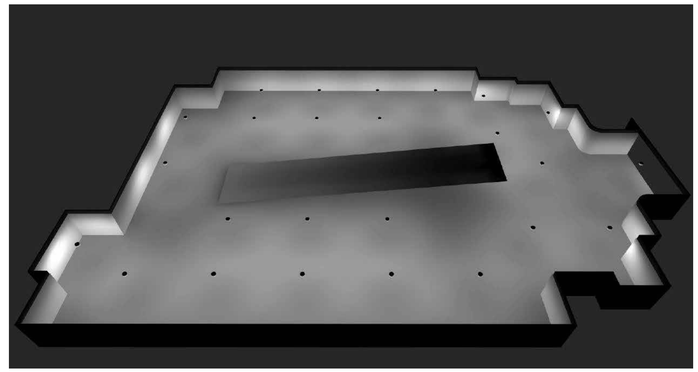

AAC
PZ23-12000043
04/02/2024

Digitally signed by Steven L Cohen
Date: 2024.03.05 16:52:08 -05'00'

SEAL:

STEVEN L. COHEN AND ASSOCIATES, P.A.
LICENSE NO.: 6819

Steven L. Cohen and Associates, P.A.
Architects - Interior Designers
5295 TOWN CENTER ROAD, SUITE 202
BOCA RATON, FLORIDA 33486
P: (954) 971 - 1010
E: info@SLCARCHITECTS.com

PROJECT NAME:
911 EAST ATLANTIC
MIXED-USE PROJECT

PROJECT ADDRESS:
911 EAST ATLANTIC BLVD, POMPANO BEACH, FL 33060

DRAWING NAME:
GROUND LEVEL PHOTOMETRICS

ALL IDEAS, ARRANGEMENT AND PLANS INDICATED OR REPRESENTED BY THIS DRAWING ARE OWNED BY AND THE SUBMITTED TO ONE PARTICULAR PROJECT. NONE OF SUCH IDEAS, DESIGNS, ARRANGEMENTS OR PLANS SHALL BE USED BY OR DISCLOSED TO ANY PERSON, FIRM, OR CORPORATION FOR ANY PURPOSE WHATSOEVER, EXCEPT FOR THE PROJECT FOR WHICH THEY HAVE BEEN PREPARED, WITHOUT THE WRITTEN CONSENT OF THE ARCHITECT. ALL RIGHTS RESERVED. COPYRIGHT © 2024 STEVEN L. COHEN AND ASSOCIATES, P.A.

Principal:	SLC
Project Manager:	SDY
Drawn by:	JQ/VB

REVISIONS

No	DATE:	DESCRIPTION:

Project No: 12622

Issue Date: 03/05/2024

Drawing No: PH-1

CONSTRUCTION DOCUMENTS - BID/PROGRESS SET

C:\Users\CAD2\Documents\12622 - BASE_rhamnet\AHGAN.rvt
3/5/2024 4:24:38 PM