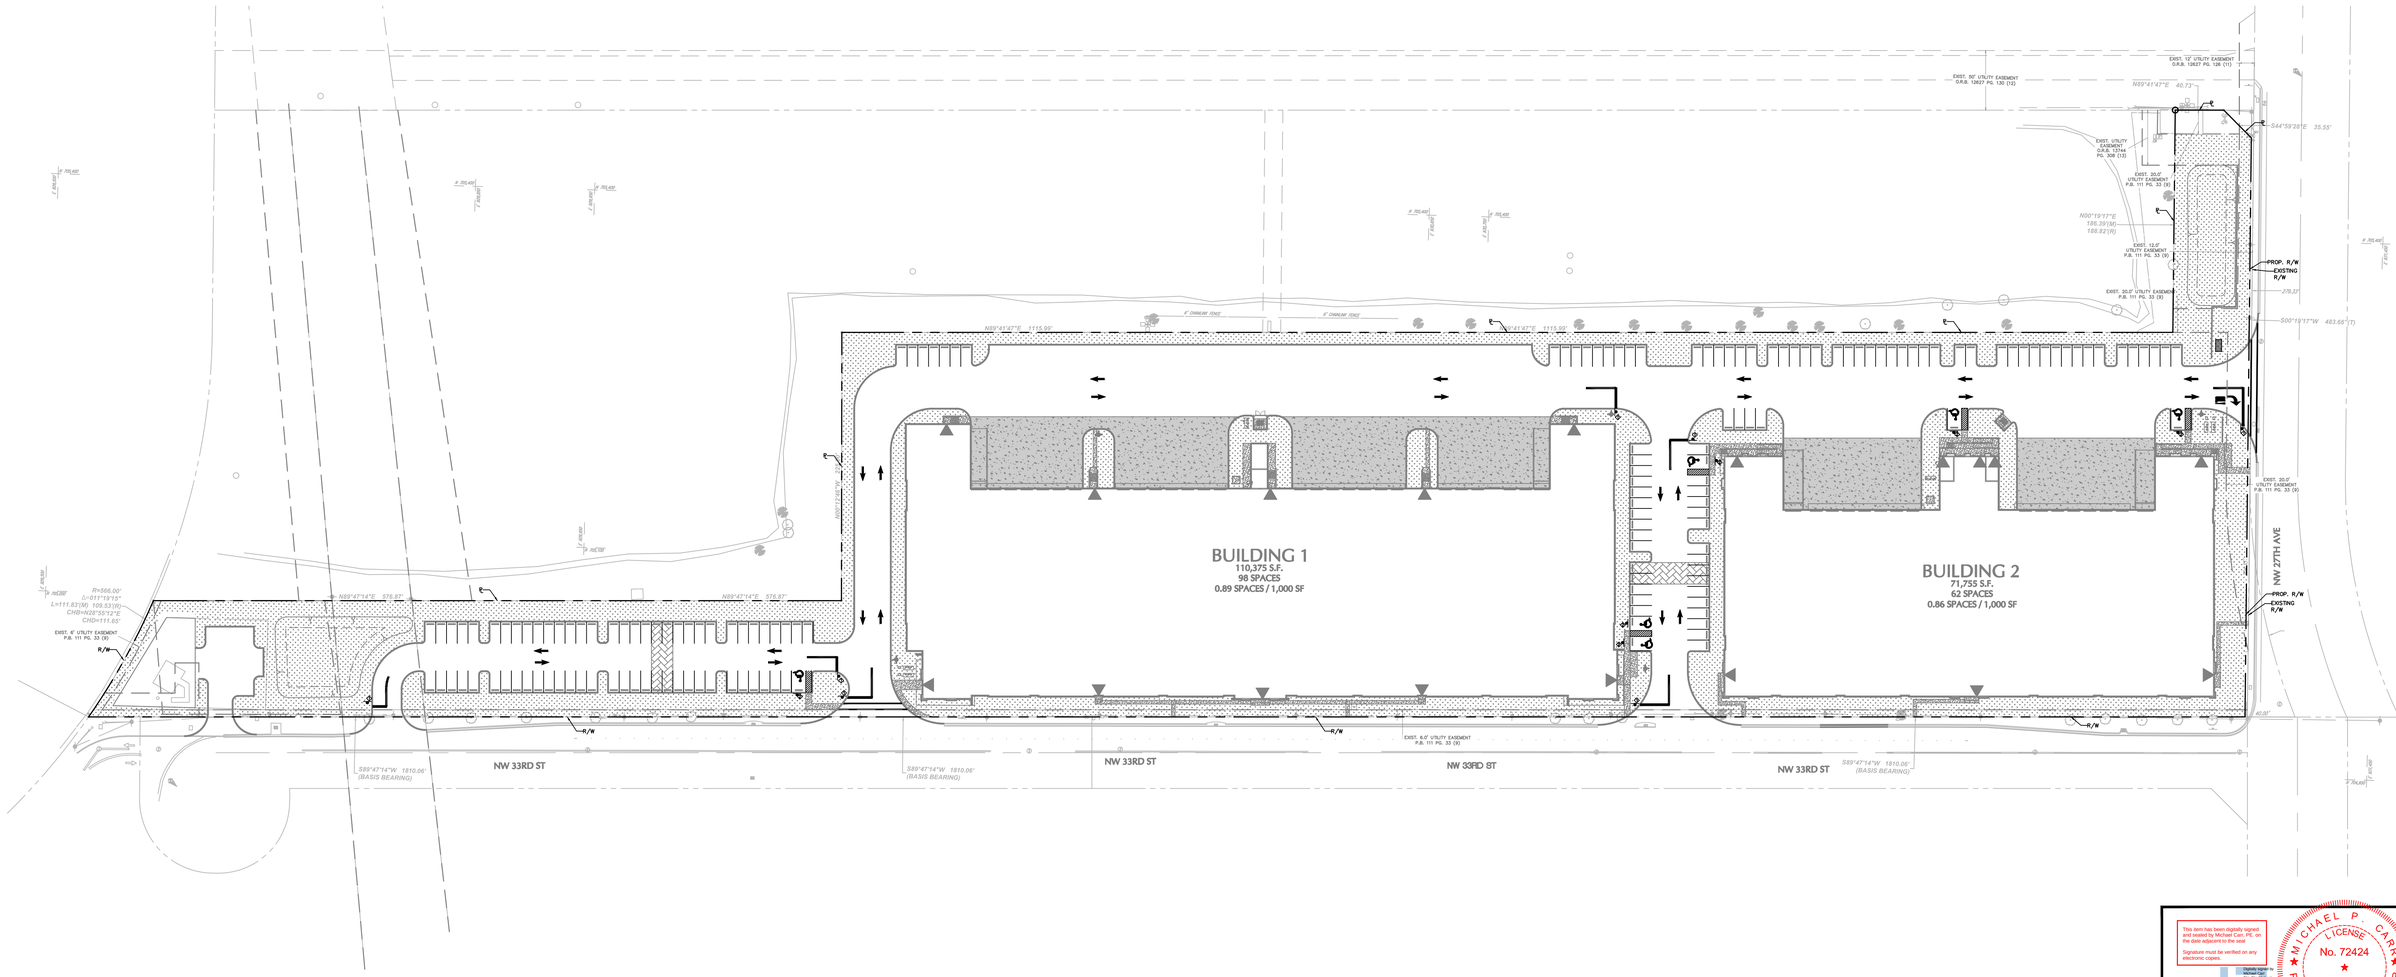

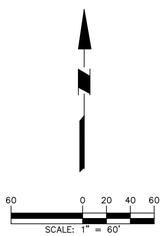

SIGN LEGEND

1. STOP SIGN (R1-1)
2. HANDICAP PARKING SIGN (R7-8)
3. RIGHT-TURN ONLY (R3-5R)
4. YIELD TO PEDESTRIAN (R1-5B)

No.	Description	Date

Revisions

This item has been digitally signed and sealed by MICHAEL P. CARR on the date adjacent to the seal.

Signature must be verified on any electronic copies.

SIGNATURE DATE SIGNED

MICHAEL P. CARR
PROFESSIONAL ENGINEER FL Lic. No. 72424

LANGAN
Langan Engineering and Environmental Services, LLC.
110 East Broward Boulevard, Suite 1500
Fort Lauderdale, FL 33301
T: 954.320.2100 F: 954.320.2101 www.langan.com
FBPE REGISTRY NO. 6601/LB8172/LB8198

Project

FESTIVAL SOUTH

NW 33RD ST
POMPANO BEACH
BROWARD COUNTY FLORIDA

Drawing Title

OVERALL STRIPING AND SIGNAGE PLAN

Project No. 330134202
Drawing No. SP-2.0
Date MARCH 2026
Drawn By DMB
Checked By MPC

PZB
PZ25-12000043
03/27/2026

LANGAN
Project No. 330134202

©2026 Langan