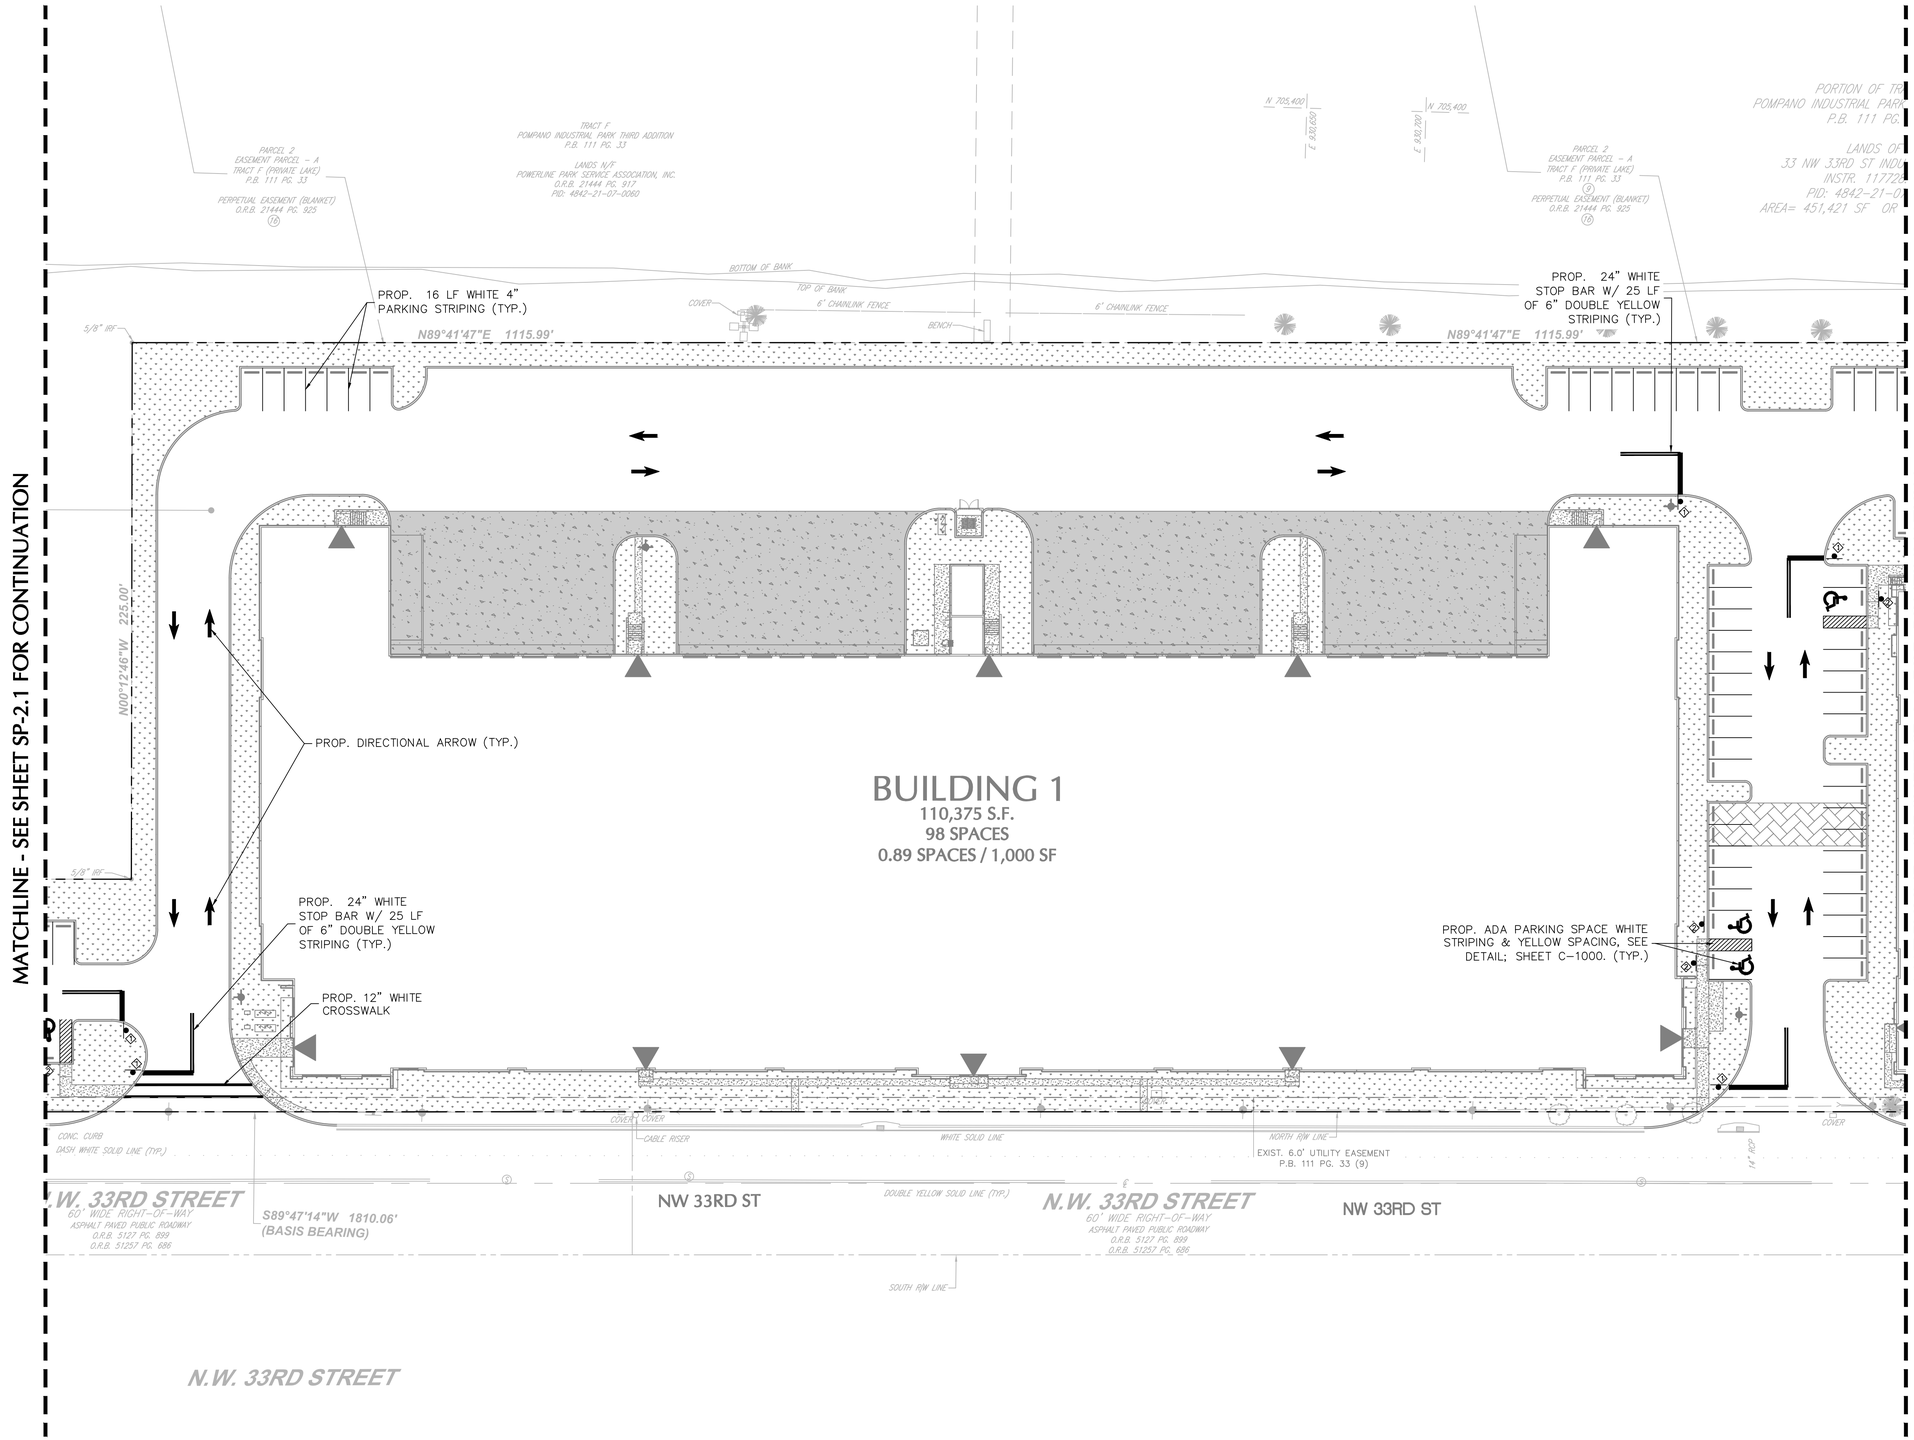

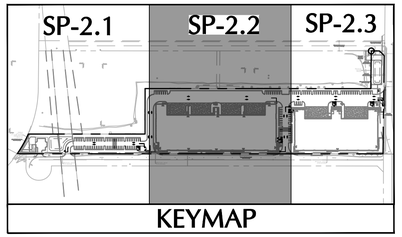

SIGN LEGEND

1. STOP SIGN (R1-1)
2. HANDICAP PARKING SIGN (R7-8)
3. RIGHT-TURN ONLY (R3-5R)
4. YIELD TO PEDESTRIAN (R1-5B)

30 0 15 30
SCALE: 1" = 30'

This item has been digitally signed and sealed by Michael Carr, PE on the date adjacent to the seal.
Signature must be verified on any electronic copies.
Digitally signed by Michael Carr
DN: C=US, E=mcarr@langan.com, O=Langan Engineering and Environmental Services, Inc., CN=Michael Carr
Date: 2026.03.30 13:16:44 -04'00'
LICENSE No. 72424 STATE OF FLORIDA
MICHAEL P. CARR PROFESSIONAL ENGINEER

SIGNATURE DATE SIGNED
MICHAEL CARR
PROFESSIONAL ENGINEER FL Lic. No. 72424

LANGAN
Langan Engineering and Environmental Services, LLC.
110 East Broward Boulevard, Suite 1500
Fort Lauderdale, FL 33301
T: 954.320.2100 F: 954.320.2101 www.langan.com
FBPE REGISTRY NO. 6601/LB8172/LB8198

Project
FESTIVAL SOUTH
NW 33RD ST
POMPANO BEACH
BROWARD COUNTY FLORIDA

Drawing Title
PARTIAL STRIPING AND SIGNAGE PLAN

Project No. 330134202
Drawing No. SP-2.2
Date MARCH 2026
Drawn DWB
Checked By MPC

PZB
PZ25-12000043
04/27/2026

No.	Description	Date
	Revisions	

LANGAN
Project No. 330134202

© 2025 Langan