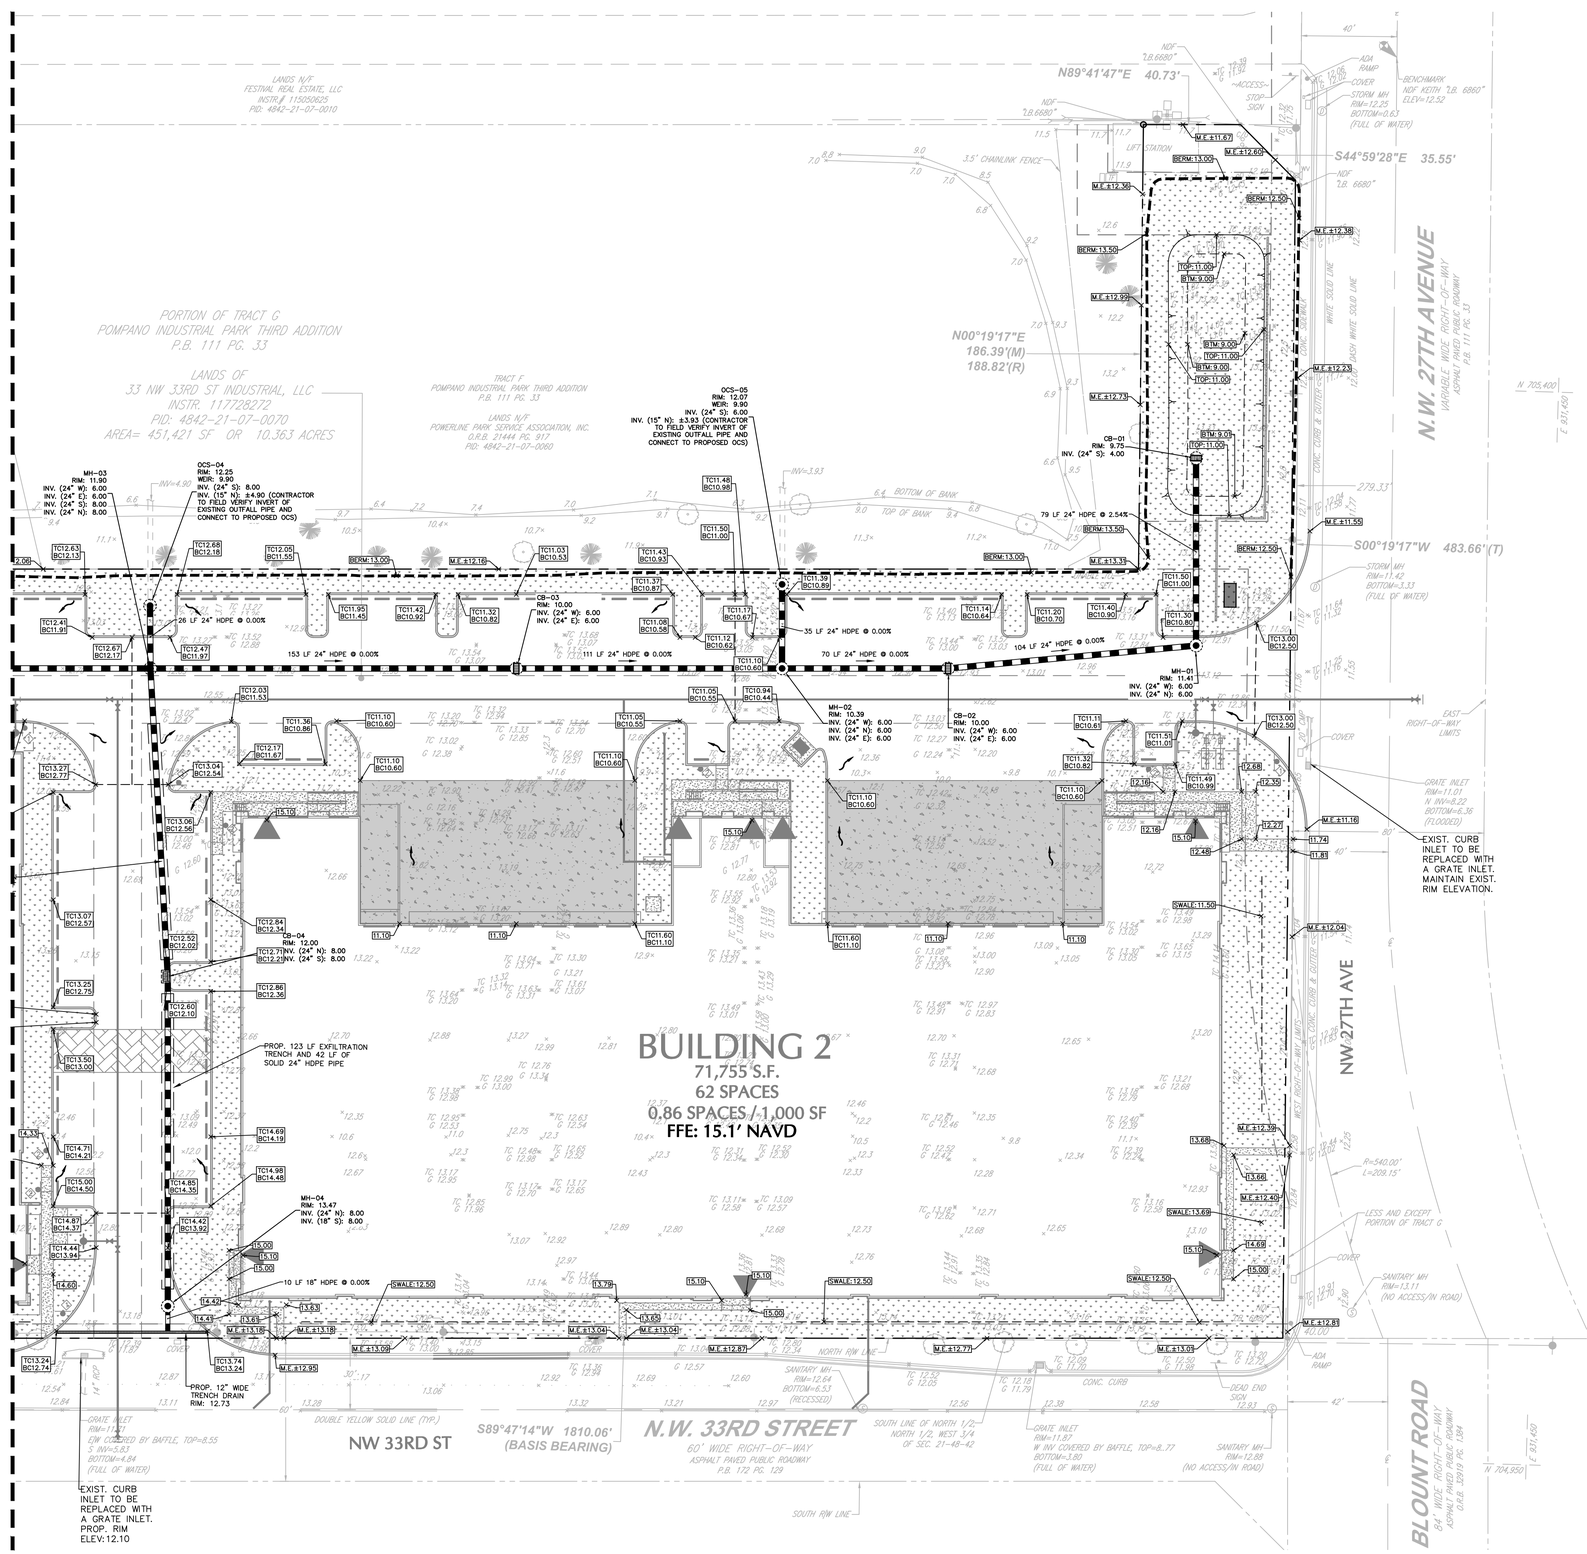

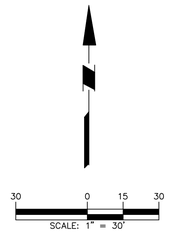

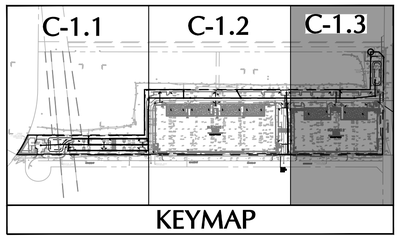

NOTES:
- ELEVATIONS USED IN THE DESIGN ARE RELATIVE TO NORTH AMERICAN VERTICAL DATUM OF 1988 (NAVD 88).
- ALL IMPROVEMENTS BEING PROPOSED WITHIN THE COUNTY R/W SHALL COMPLY WITH THE BROWARD COUNTY MINIMUM STANDARDS.

This item has been digitally signed and sealed by Michael Carr, PE on the date adjacent to the seal. Signature must be verified on any electronic copies.

MICHAEL P. CARR LICENSE No. 72424 STATE OF FLORIDA PROFESSIONAL ENGINEER

SIGNATURE DATE SIGNED

MICHAEL CARR
PROFESSIONAL ENGINEER FL Lic. No. 72424

LANGAN
Langan Engineering and Environmental Services, LLC.
110 East Broward Boulevard, Suite 1500
Fort Lauderdale, FL 33301
T: 954.320.2100 F: 954.320.2101 www.langan.com
FBPE REGISTRY NO. 6601/LB8172/LB8198

Project

FESTIVAL SOUTH

NW 33RD ST
POMPANO BEACH
BROWARD COUNTY FLORIDA

Drawing Title

PARTIAL GRADING & DRAINAGE PLAN

Project No. 330134202
Drawing No. C-1.3
Date MARCH 2026
Drawn By PZ
Checked By MPC

PZB
PZ225-12000043
(PLAT)
03/27/2026

No.	Description	Date
	Revisions	

LANGAN
Project No. 330134202

© 2026 Langan