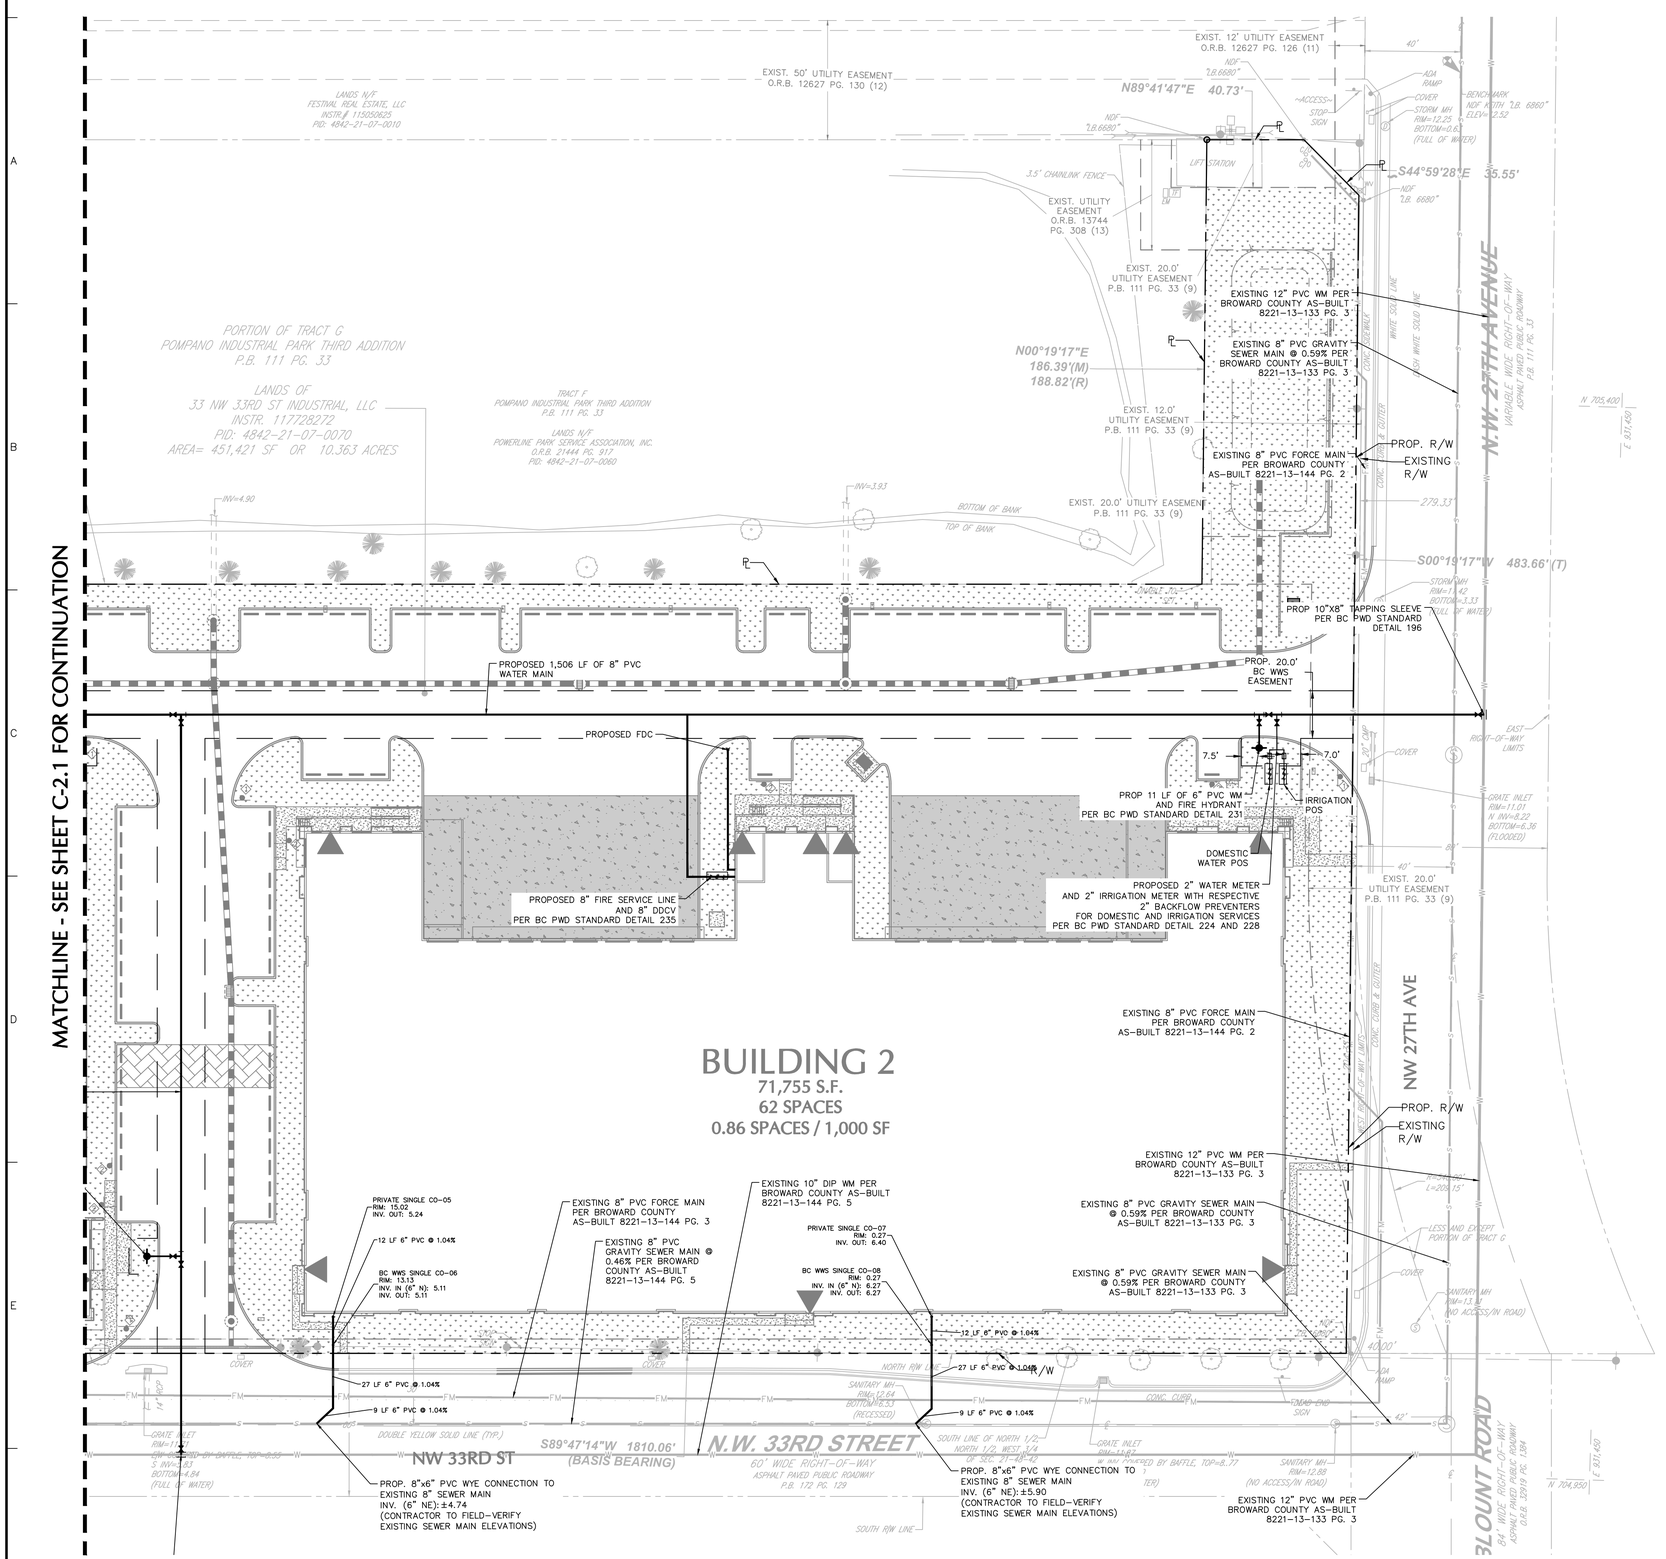

UTILITY LEGEND	
	FIRE HYDRANT
	BACKFLOW PREVENTER
	DOUBLE DETECTOR CHECK VALVE (DDCV)
	FIRE DEPT CONNECTION (FDC)
	METER BOX
	SANITARY SEWER MANHOLE
	SANITARY CLEANOUT
	PROPOSED WATER MAIN
	PROPOSED SEWER MAIN
	PROPOSED STORM PIPE
	EXISTING WATER MAIN
S S	EXISTING SEWER MAIN
	PROPOSED DRAINAGE MANHOLE
	PROPOSED CATCH BASIN

NOTES:
1. **ALL IMPROVEMENTS BEING PROPOSED WITHIN THE COUNTY R/W SHALL COMPLY WITH THE BROWARD COUNTY MINIMUM STANDARDS.**

Date	Description	No.
Revisions		

This item has been digitally signed and sealed by Michael Carr, PE. on the date adjacent to the seal

Signature must be verified on any electronic copies.

MICHAEL P CARR LICENSE No. 72424 STATE OF FLORIDA PROFESSIONAL ENGINEER

SIGNATURE DATE SIGNED

MICHAEL CARR
PROFESSIONAL ENGINEER FL Lic. No. 72424

LANGAN
Langan Engineering and Environmental Services, LLC.
110 East Broward Boulevard, Suite 1500
Fort Lauderdale, FL 33301
T: 954.320.2100 F: 954.320.2101 www.langan.com
FBPE REGISTRY NO. 6601/LB8172/LB8198

Project

FESTIVAL SOUTH

NW 33RD ST
POMPANO BEACH
BROWARD COUNTY **FLORIDA**

Drawing Title

PARTIAL UTILITY PLAN

Project No. 330134202
Drawing No. C-2.2
Date MARCH 2026
Drawn EWM / DMP
Checked By MPC

PZ25-12000043 05/27/2026

© 2025 Langan

LANGAN Project No. 330134202