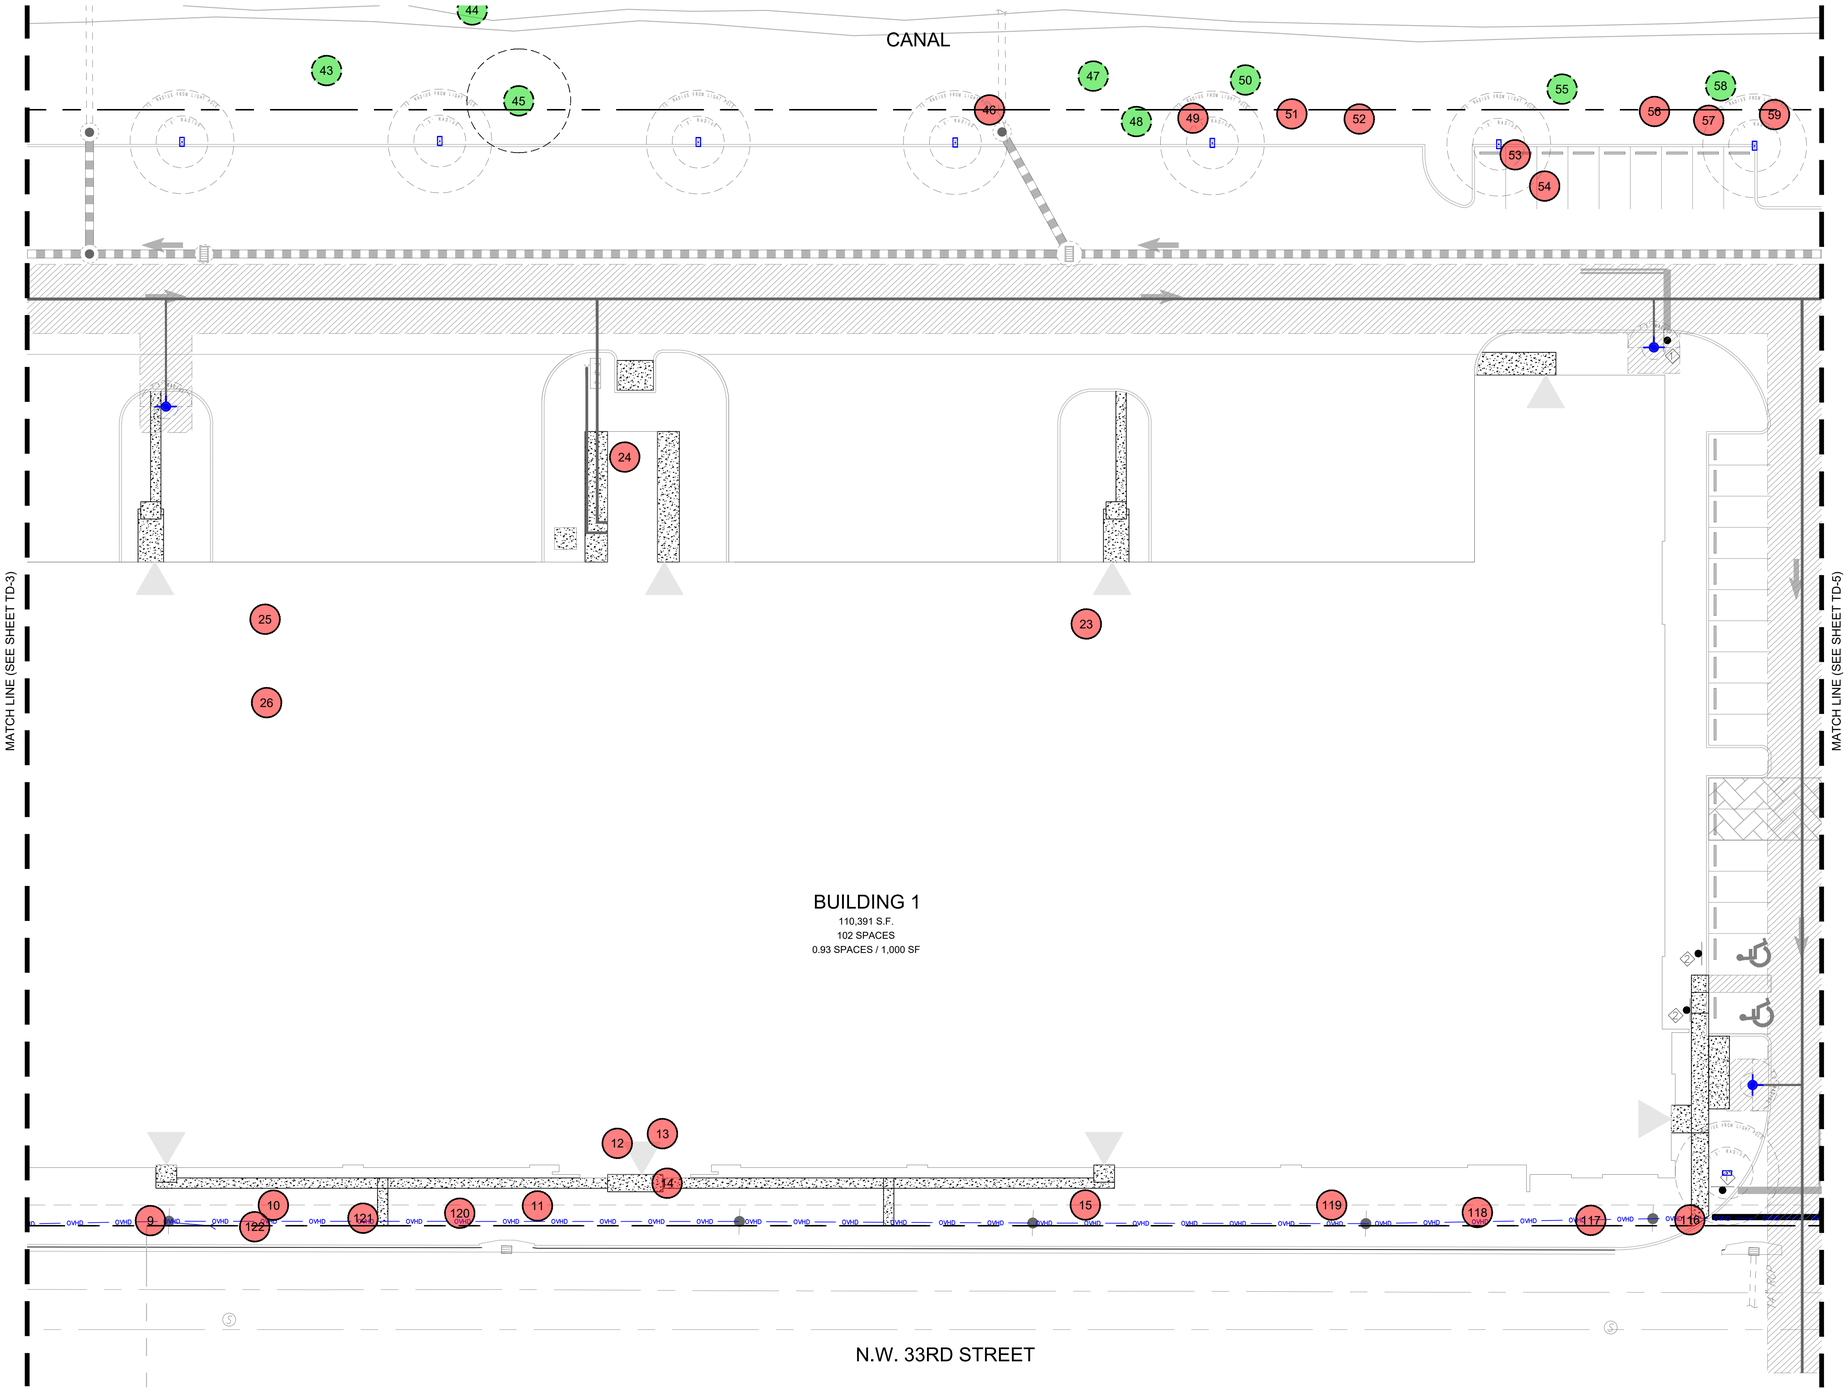

TREE DISPOSITION PLAN

Scale: 1" = 20'-0"

NORTH

0' 20' 60' 120'

SYMBOL LEGEND

- # Tree to Remain
  - EXISTING CANOPY
- # Tree to Remove

WITKIN HULTS + PARTNERS
307 south 21st avenue hollywood, florida
phone: 954.923.9681 facsimile: 954.923.9689
www.witkindesign.com

©2020 WITKIN HULTS + PARTNERS
THE DESIGN AND DRAWINGS HEREIN ARE THE INTELLECTUAL PROPERTY OF THIS LANDSCAPE ARCHITECT AND ARE PROTECTED UNDER THE COPYRIGHT PROTECTION ACT

Project:
FESTIVAL FLEA MARKET SOUTH
NW 27TH AVE & NW 33RD STREET, POMPANO BEACH, FL
TREE DISPOSITION PLAN

Revisions:	Date:	By:
1) Pre-app Comments	12.12.2025	MAV
2) DRC #1 – Comments	01.28.2026	MAV
3) DRC #2 – Comments	03.11.2026	MAV

Seal:

Lic. #
Member: A.S.L.A.

Drawing: Tree Disposition Plan
Date: 11/05/2025
Scale: See Left
Drawn by: MAV
Sheet No.:

PZB
TD-4
PZ25-12000043
05/27/2026