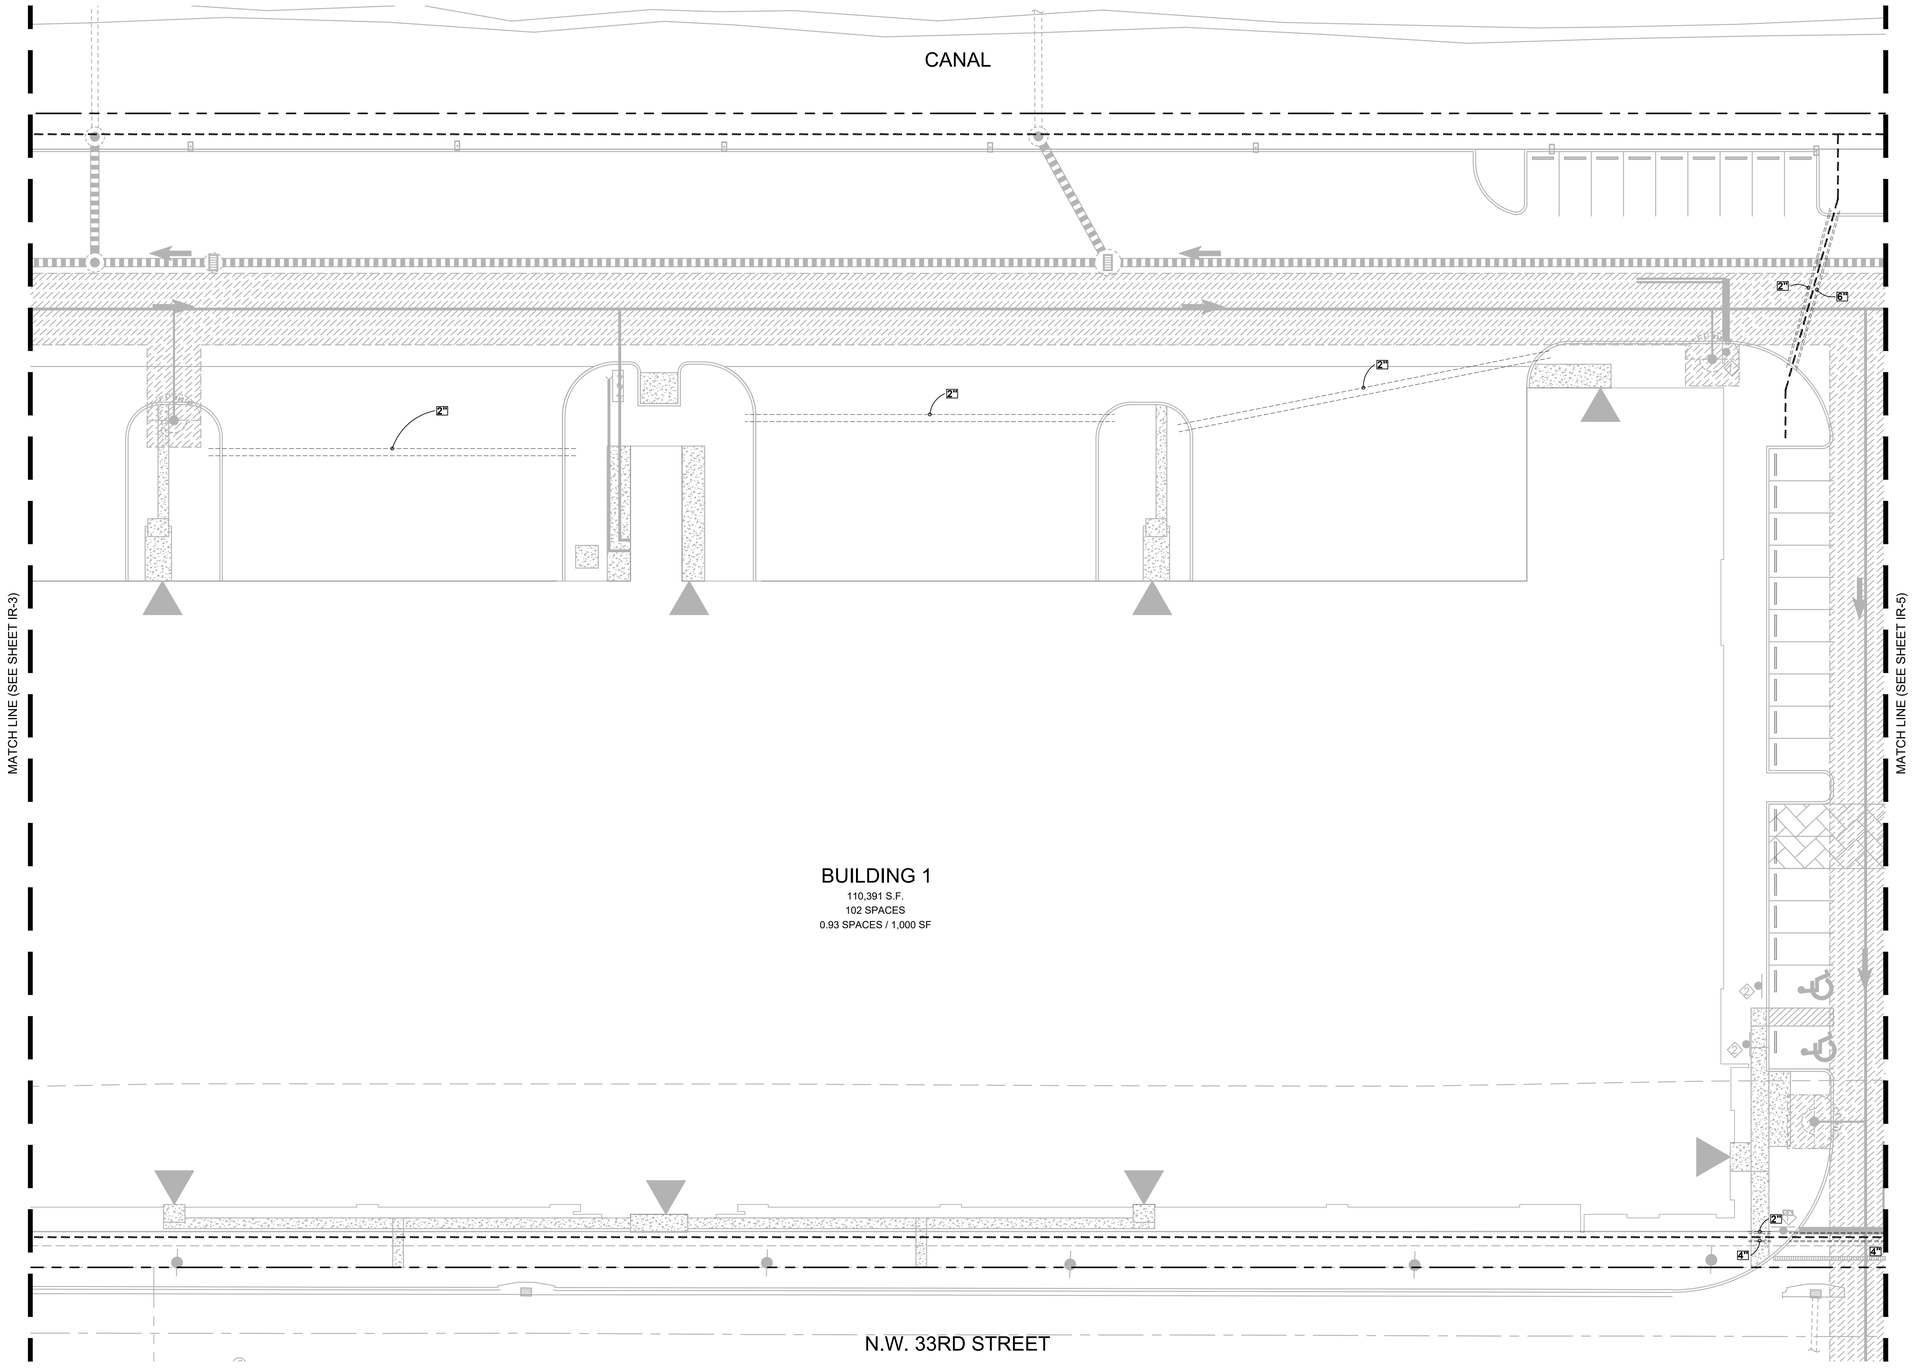

IRRIGATION PLAN

Scale: 1" = 20'-0"

NORTH

0' 20' 60' 120'

WITKIN HULTS + PARTNERS
307 south 21st avenue hollywood, florida
phone: 954.922.2651 facsimile: 954.923.3689
www.witkindesign.com

©2020 WITKIN HULTS + PARTNERS
THE DESIGN AND DRAWINGS HEREIN ARE THE INTELLECTUAL PROPERTY OF THIS LANDSCAPE ARCHITECT AND ARE PROTECTED UNDER THE COPYRIGHT PROTECTION ACT

Project:
FESTIVAL FLEA MARKET SOUTH
NW 27TH AVE & NW 33RD STREET, POMPANO BEACH, FL

IRRIGATION PLAN

Revisions:	Date:	By:
1) Pre-app Comments	12.12.2025	MAV
2) DRC #1 – Comments	01.28.2026	MAV
3) DRC #2 – Comments	03.11.2026	MAV

Seal:

LANDSCAPE ARCHITECT LA6667290 STATE OF FLORIDA

Digitally signed by Kevin C Evans
DN: cn=Kevin C Evans, o=Witkin Hults + Partners, ou=LA6667290, email=kevin@witkindesign.com, c=US
Date: 2026.04.02 08:05:34 -04'00'

Lic. # LA6667290
Member: A.S.L.A.

Drawing: Irrigation Plan
Date: 11/05/2025
Scale: See Left
Drawn by: MAV
Sheet No.:

IR-4

PZB
PZ25-12000043
05/27/2026
Cad Id.: 2025-060

Z:\2025\25-060\Drawings\Irrigation\25060_03.09\Festival Flea Market South_25060\Festival Flea Market South_R.dwg Apr 11, 2026