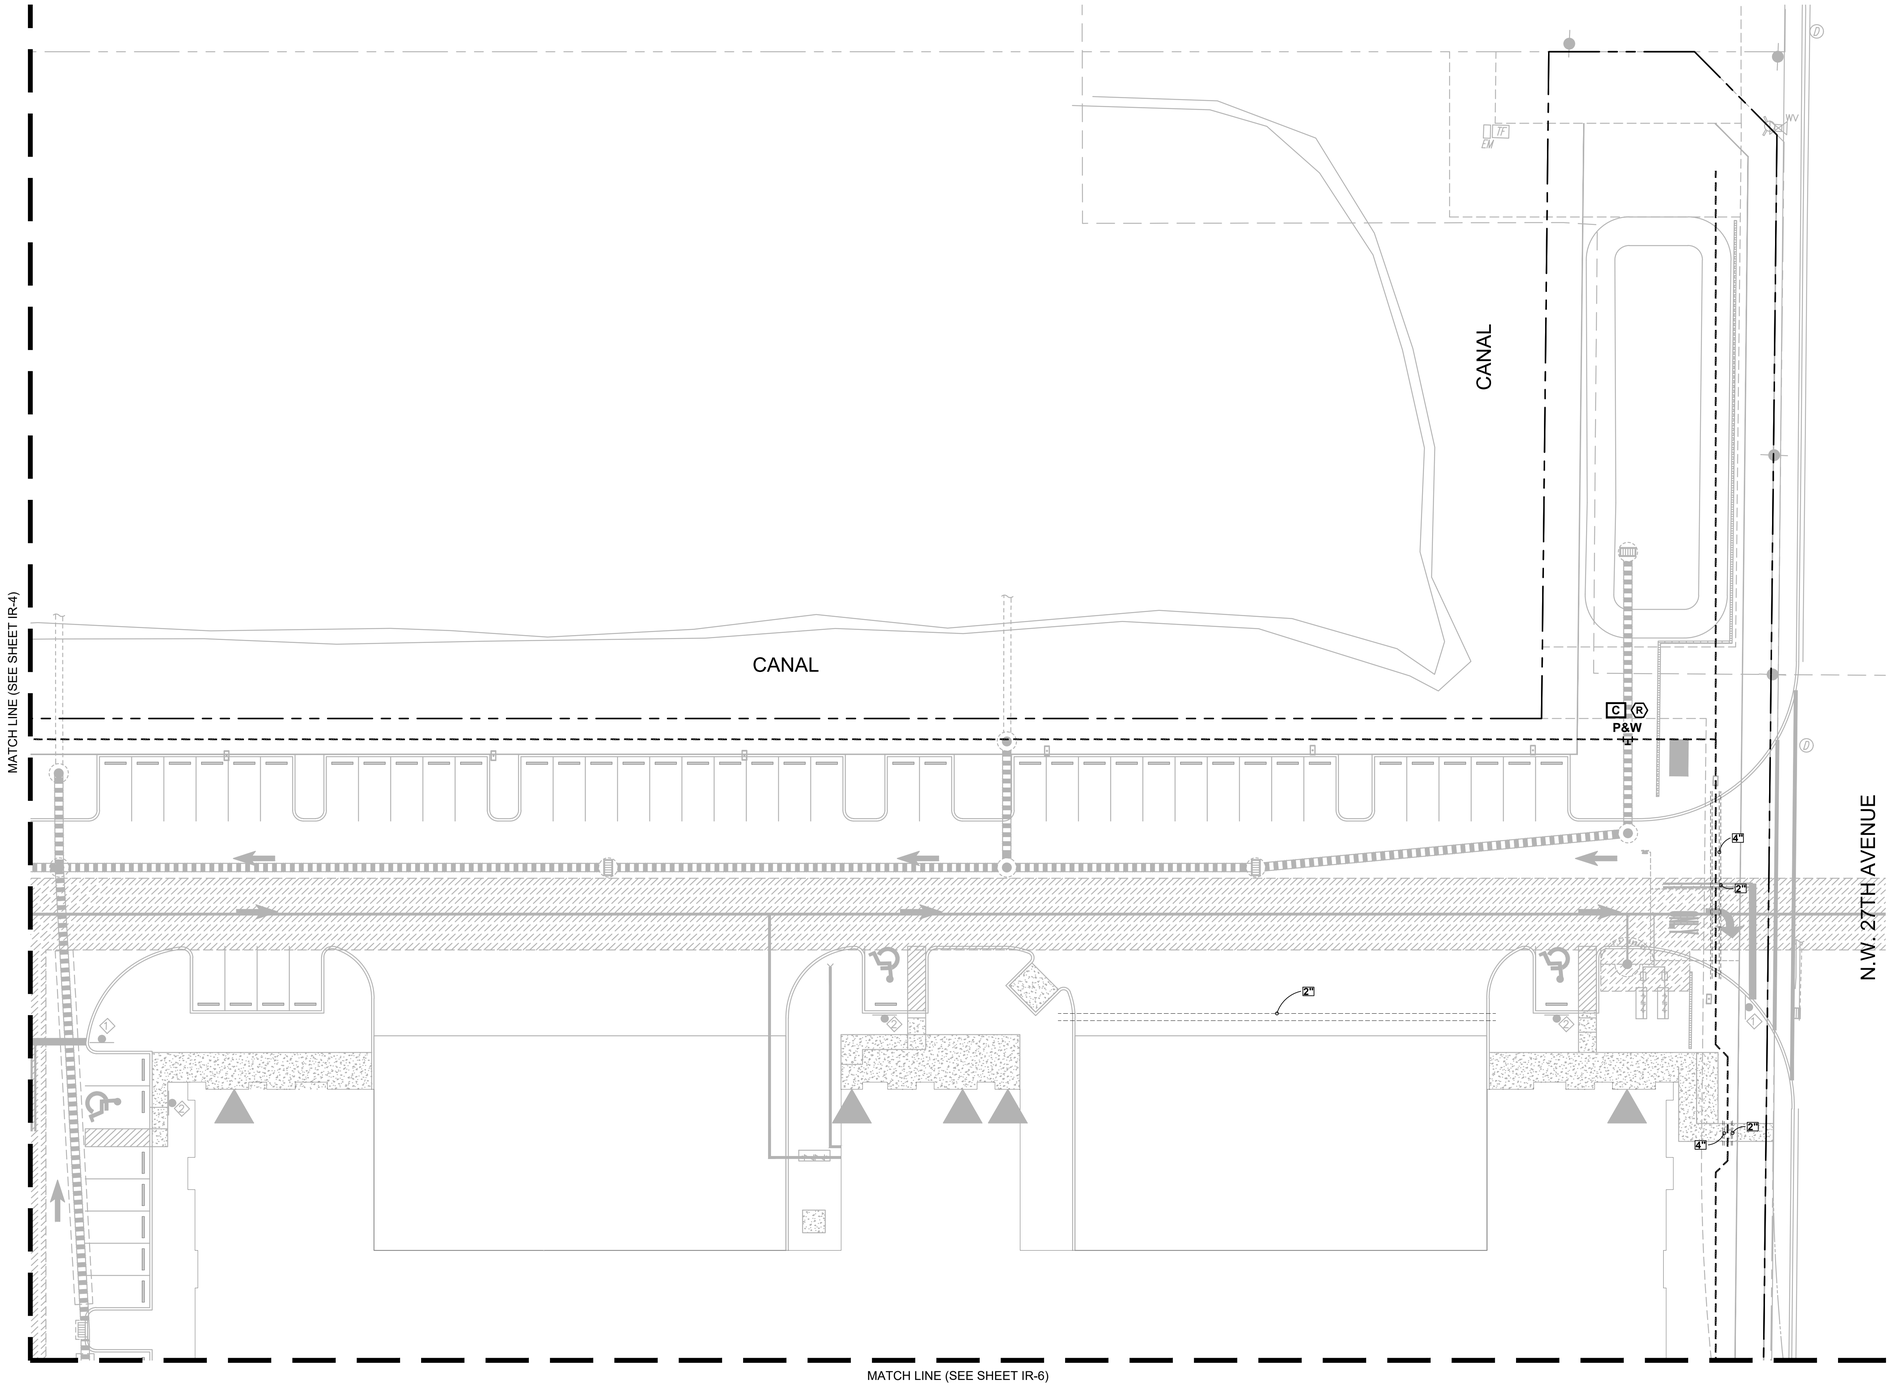


# IRRIGATION PLAN

Scale: 1" = 20'-0"

NORTH

0' 20' 60' 120'


WITKIN HULTS + PARTNERS
307 south 21st avenue hollywood, florida
phone: 954.923.9681 facsimile: 954.923.9689
www.witkindesign.com



©2020 WITKIN HULTS + PARTNERS
THE DESIGN AND DRAWINGS HEREIN ARE THE INTELLECTUAL PROPERTY OF THIS LANDSCAPE ARCHITECT AND ARE PROTECTED UNDER THE COPYRIGHT PROTECTION ACT


Project:

## FESTIVAL FLEA MARKET SOUTH

NW 27TH AVE & NW 33RD STREET, POMPANO BEACH, FL

IRRIGATION PLAN

| Revisions: | Date: | By: |
|---|---|---|
| 1) Pre-app Comments | 12.12.2025 | MAV |
| 2) DRC #1 – Comments | 01.28.2026 | MAV |
| 3) DRC #2 – Comments | 03.11.2025 | MAV |

Seal:

Lic. # LA6667290
Member: A.S.L.A.

Drawing: Irrigation Plan

Date: 11/05/2025

Scale: See Left

Drawn by: MAV

Sheet No.:

IR-5


PZB
PZ25-12000043
05/27/2026


Cad Id.: 2025-060