DRC
PZ23-12000032
08/07/2024

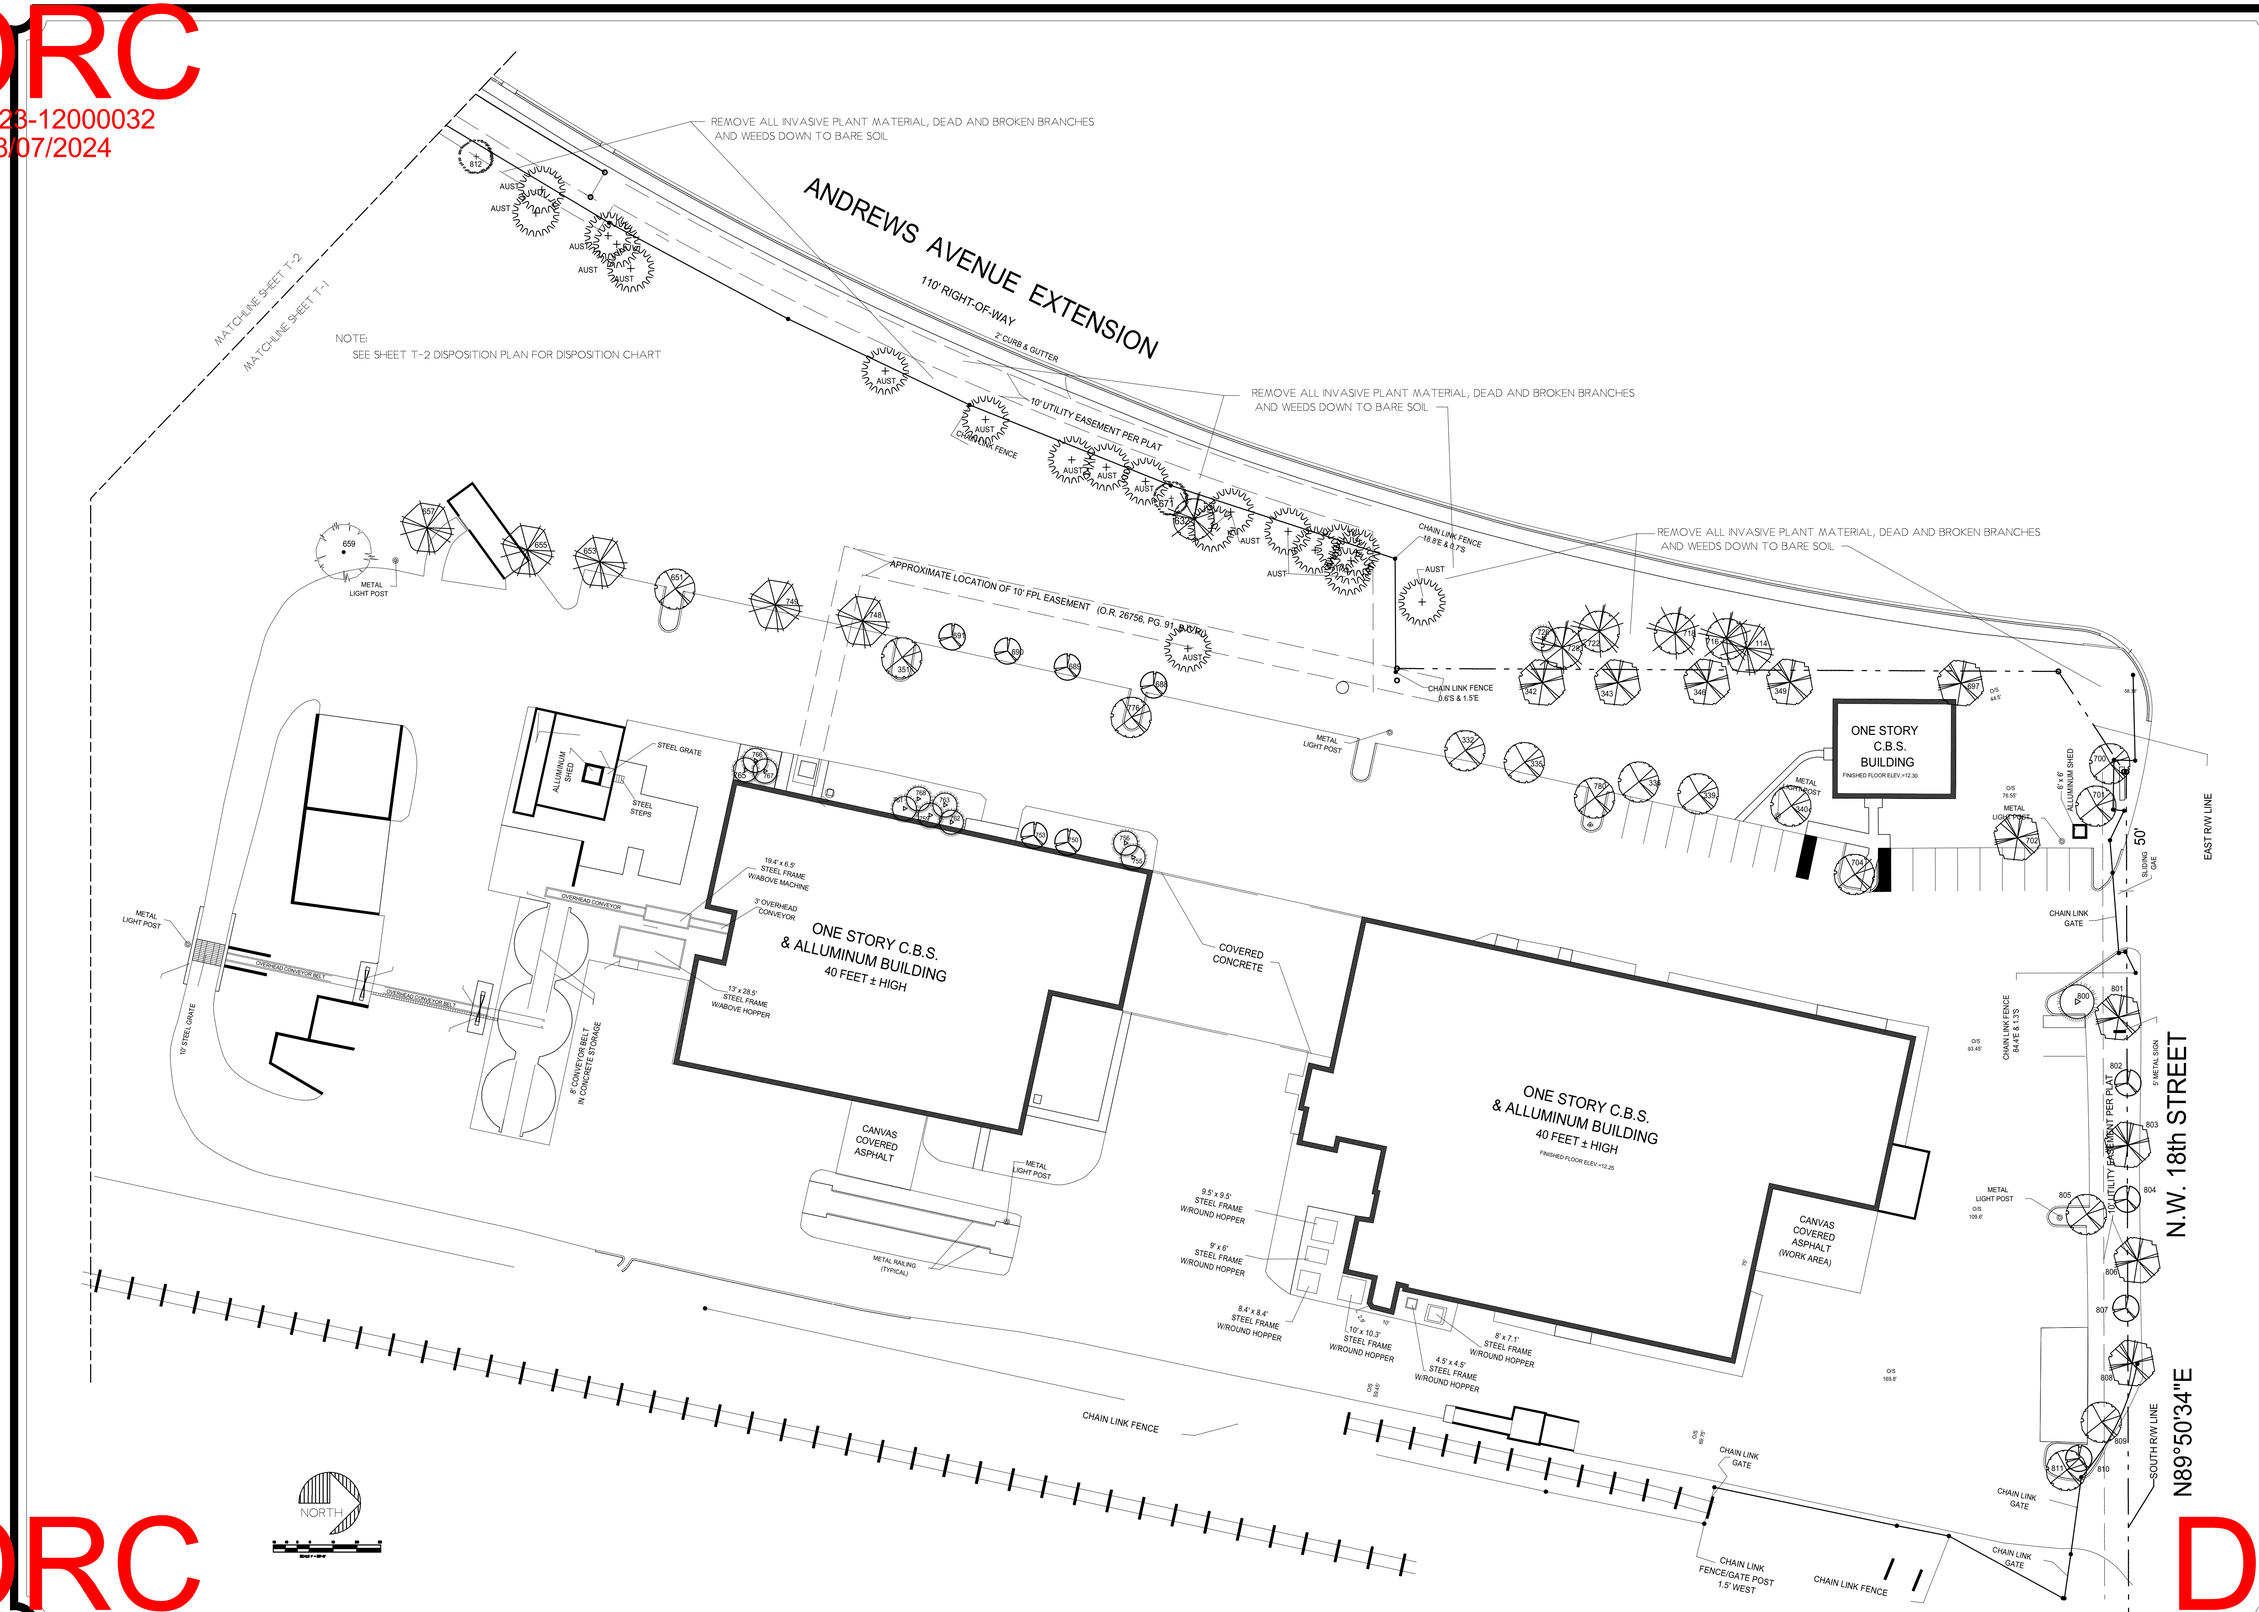

©Copyright 2011, Michael J. Petrow and Associates, Inc. All Rights Reserved.

RIGHT OF OWNERSHIP: The drawings, designs, arrangements and ideas represented by these plans are an instrument of service for this project only and are owned by and remain the property of the Landscape Architect. None of such drawings, designs, arrangements and ideas may be used for any purpose whatsoever without the express written permission of the Landscape Architect.
To the best of our knowledge, the plans and specifications submitted herewith comply with all existing interpretations and provisions of the applicable building codes at the time of the plans preparation. No warranty either expressed or implied is hereby given.

NO	REVISIONS

SCALE: 1"=30'
DATE: MAY 15, 2019
DRAWN BY: M.J.P.

BONSAL EXPANSION TREE DISPOSITION PLAN
1200 NW 18TH STREET
POMPANO BEACH, FLORIDA

Michael J. Petrow and Associates, Inc.
Landscape Architecture
P.O. Box 8601, Coral Springs, Fl. 33075
Phone: (954) 448-0659 Fl. Reg. #392

SHEET NO: T-1
OF: TWO

DRC
PZ23-12000032
04/17/2024
DRC
PZ23-12000032
10/04/2023