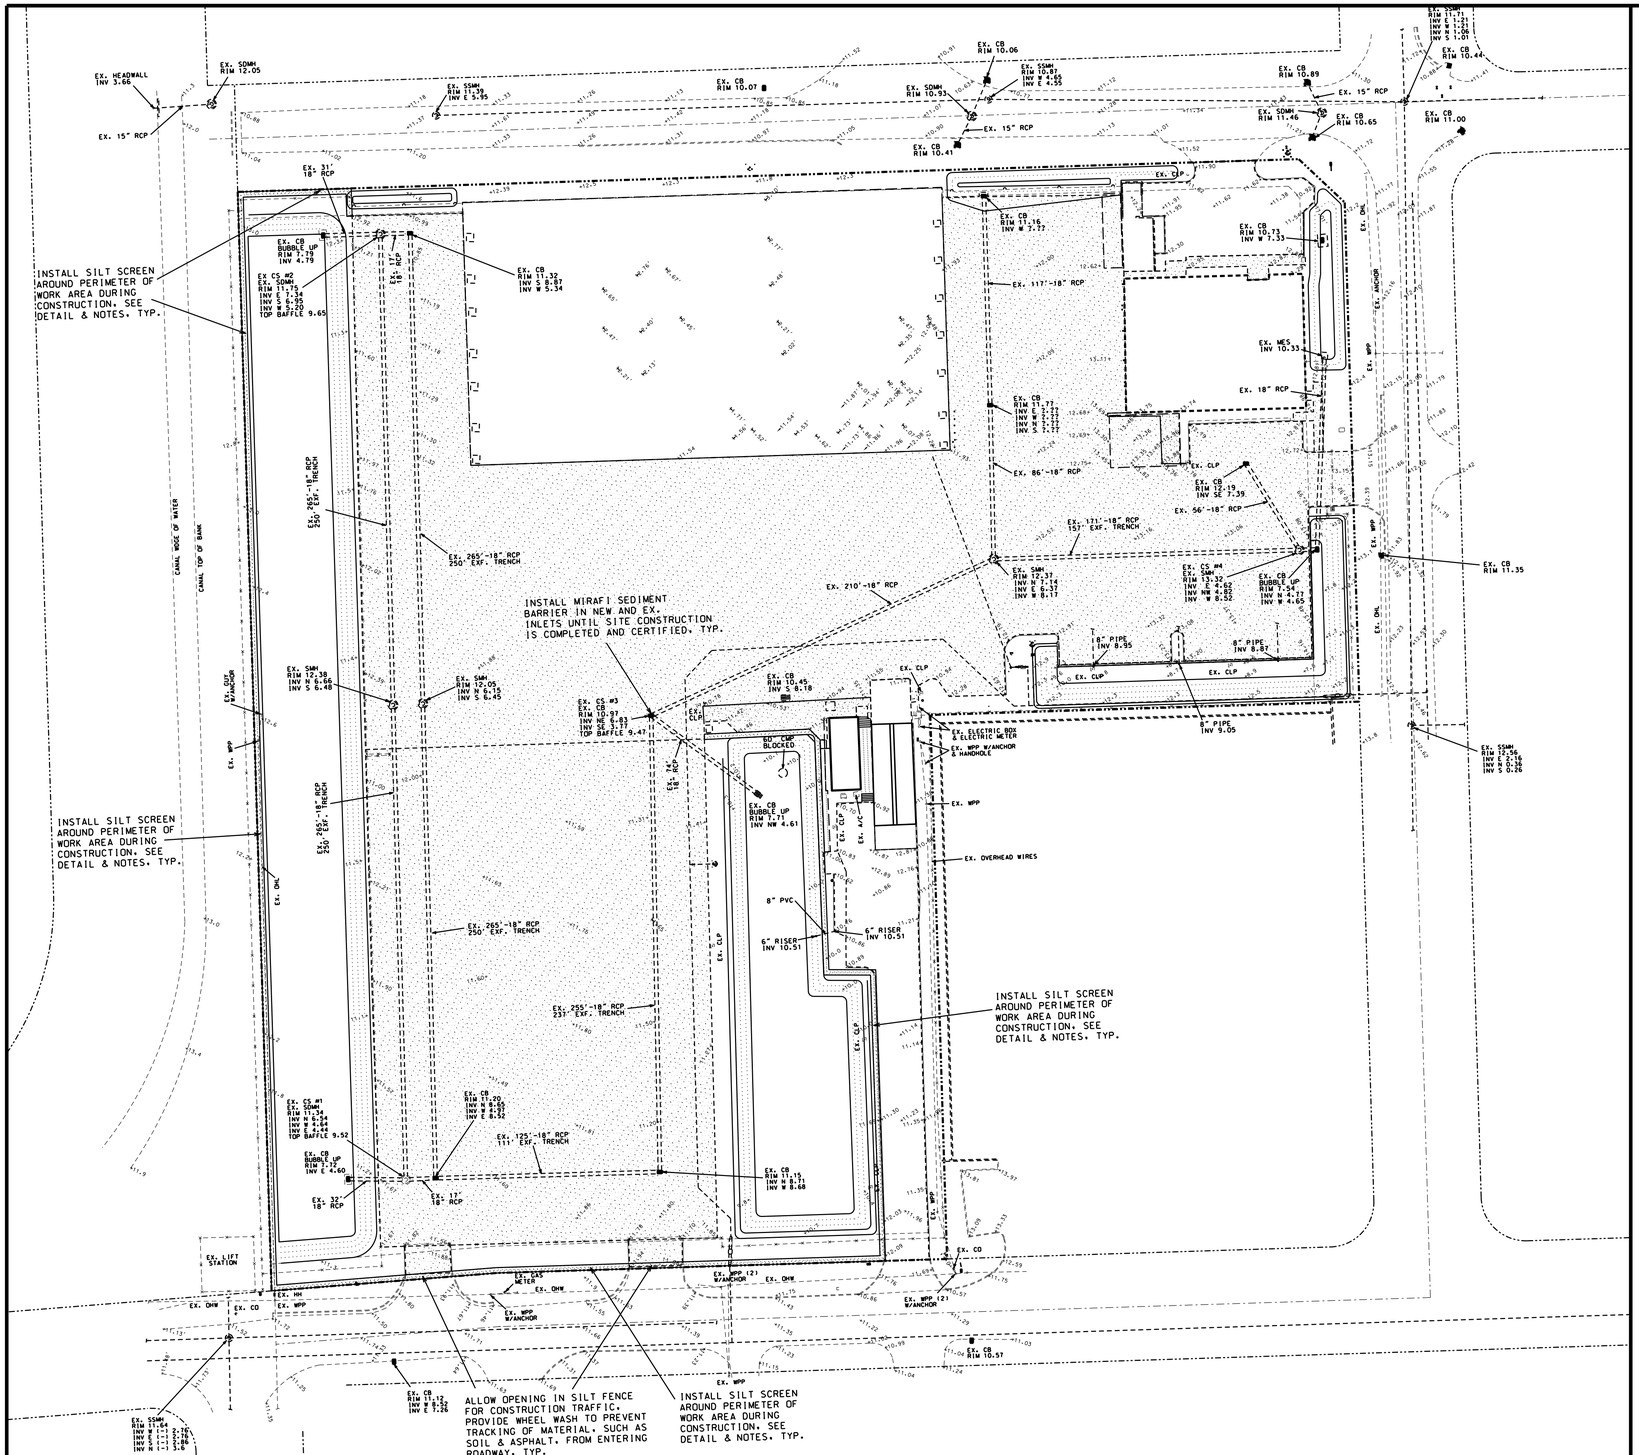

SCALE: 1"=40'

EROSION & POLLUTION CONTROL NOTES #1:

1. PRIOR TO ANY CONSTRUCTION, BALED HAY OR SILT SCREENS OR OTHER APPROVED SILT BARRIER SHALL BE INSTALLED BY THE EARTHWORK CONTRACTOR AS INDICATED ON THE PLANS. SILT SCREENS SHALL REMAIN IN PLACE DURING THE LENGTH OF CONSTRUCTION OF THIS PROJECT.
2. DURING CONSTRUCTION, INLET SEDIMENT FILTERS SHALL BE PLACED IN CATCH BASINS AND REMAIN IN PLACE TO PREVENT THE RUNOFF OF SILT OR OTHER POLLUTANTS INTO THE DRAINAGE SYSTEM. MIRAFI MAY BE USED FOR DITCH BOTTOM INLETS. SEE DETAIL SHEETS FOR CURB INLET SEDIMENT BARRIERS.
3. ANY LOOSE SOIL LEAVING THE SITE MUST BE CLEANED FROM THE ADJACENT ROADWAY ON A DAILY BASIS.

EROSION & POLLUTION CONTROL NOTES #2:

1. PROVIDE TREE PROTECTION OF ALL SITE TREES TO REMAIN. TREE PROTECTION PER CITY OF POMPANO BEACH STANDARD DETAIL. CONTRACTOR TO OBTAIN DETAIL FROM CITY ENGINEER OR CITY FORESTER.
2. PROVIDE FOR WEEKLY INSPECTION BY THE CONTRACTOR AND AFTER EVERY 0.25 INCH RAINFALL.
3. PROVIDE AND LOCATE RAIN GAUGE ON SITE TO MEASURE RAINFALL ACTIVITY.
4. ALL EROSION CONTROL MEASURES MUST MEET ALL THE REQUIREMENTS OF THE CITY OF PLANTATION EROSION CONTROL PROCEDURES AND THE FLORIDA STORMWATER, EROSION AND SEDIMENT CONTROL INSPECTOR'S MANUAL.
5. ALL EROSION AND SEDIMENT CONTROL MEASURES AND BMPS MUST BE MAINTAINED AS REQUIRED BY THE CITY FOR THE DURATION OF THE PROJECT.
6. LOG BOOK OF ALL EROSION CONTROL INSPECTIONS MUST BE KEPT AND MAINTAINED ON-SITE.
7. SPILL RESPONSE EQUIPMENT MUST BE ON-SITE AT ALL TIMES.

FDOT EROSION & POLLUTION CONTROL NOTES

1. CONTRACTOR SHALL COMPLY WITH THE LATEST EDITION OF THE THE FDOT STANDARD SPECIFICATIONS FOR ROAD & BRIDGE CONSTRUCTION 104, PREVENTION, CONTROL, AND ABATEMENT OF EROSION & WATER POLLUTION.

CONTRACTOR'S RESPONSIBILITY & SWPPP REPORTING

1. THE CONTRACTOR SHALL RETAIN A CERTIFIED SWPPP SPECIALIST FOR PURPOSES OF INSPECTING THE SITE TO ENSURE COMPLIANCE WITH THE SWPPP REQUIREMENTS PURSUANT TO THE NOTICE OF INTENT, AS WELL AS THE CITY OF POMPANO BEACH.
2. INSPECTION REPORTS SHALL BE PREPARED AND SUBMITTED WEEKLY TO THE CITY OF POMPANO BEACH, AND COPIED TO THE ENGINEER OF RECORD.

CITY OF POMPANO BEACH NOTE

1. TO MEET BEST MANAGEMENT PRACTICES PROVISIONS, GRAVEL TO BE USED AT ALL TIMES THROUGHOUT CONSTRUCTION IN ORDER TO PREVENT ANY SOILS FROM BEING TRACKED ONTO THE PUBLIC RIGHT OF WAY.

TREE PRESERVATION/CLEARING NOTES

1. PRIOR TO ANY TREE REMOVAL OR CLEARING, CONTRACTOR SHALL REFER TO APPROVED LANDSCAPE OR TREE DISPOSITION PLAN PREPARED BY OTHERS REGARDING TREE PRESERVATION, RELOCATION, ETC.
2. EXISTING TREES ON SITE NOT SHOWN ON CIVIL ENGINEERING PLANS PREPARED BY A. J. HYDRO ENGINEERING, INC.
3. CONTRACTOR SHALL APPLY FOR ANY CLEARING, TREE REMOVAL, RELOCATION, AND/OR TREE PRESERVATION PERMITS, AND ANY OTHER PERMITS AS REQUIRED BY THE CITY OF POMPANO BEACH PRIOR TO COMMENCING CONSTRUCTION.

ELEVATION NOTES

1. ALL ELEVATIONS SHOWN ON THIS PLAN ARE BASED ON THE NAVD 88 DATUM.

ABBREVIATIONS

BCR	BROWARD COUNTY RECORDS
BFE	BASE FLOOD ELEVATION
BFP	BACKFLOW PREVENTOR
C & G	CURB & GUTTER
CB	CATCH BASIN
CBS	CONCRETE BLOCK STUCCO
CLF	CHAIN LINK FENCE
CPP	CONCRETE POWER POLE
DE	DRAINAGE EASEMENT
ECP	EQUIPMENT CONCRETE PAD
EX.	EXISTING
FF EL	FINISHED FLOOR ELEVATION
FH	FIRE HYDRANT
GV	GATE VALVE
HH	HAND HOLE
INV	INVERT
PB, PG	PLAT BOOK & PAGE
PL	PROPERTY LINE
R/W	RIGHT OF WAY
SDMH	STORM DRAIN MANHOLE
TYP.	TYPICAL
UE	UTILITY EASEMENT
WM	WATER MAIN
WPP	WOOD POWER POLE
YD	YARD DRAIN

Sunshine811
Call 811 or www.sunshine811.com two full business days before digging to have utilities located and marked.
Check positive response codes before you dig!

Howard E Jablon
Digitally signed by Howard E Jablon
Date: 2025.04.07 09:42:13 -04'00'

HOWARD JABLON LICENSE No. 47844 STATE OF FLORIDA PROFESSIONAL ENGINEER

THIS ITEM HAS BEEN DIGITALLY SIGNED AND SEALED BY HOWARD E JABLON ON THE DATE ADJACENT TO THE SEAL.

PRINTED COPIES OF THIS DOCUMENT ARE NOT CONSIDERED SIGNED AND SEALED AND THE SIGNATURE MUST BE VERIFIED ON ANY ELECTRONIC COPIES.

SCALE: 1" = 40'	REVISIONS		REVISIONS	
DRAWN BY: HEJ	DATE	COMMENTS	DATE	COMMENTS
CHECKED BY: IJ	1	2		
APPROVED BY: HEJ				

AJ HYDRO ENGINEERING, INC.
5932 NW 73RD COURT
PARKLAND, FL 33067
TEL (954) 347-3397
AJHYDRO@BELLSOUTH.NET

PROJECT:
COASTAL WASTE & RECYCLING 18
2281 NW 16TH STREET
POMPANO BEACH, FLORIDA

TITLE:
STORMWATER POLLUTION PREVENTION & EROSION CONTROL PLAN

SEAL:
DRC
HOWARD JABLON, PE #47844

DATE: 03/15/25
DRAWING NO. 23-0300
SHEET NO. SWP1 OF 2

P-25-12000SWP
05/07/2025