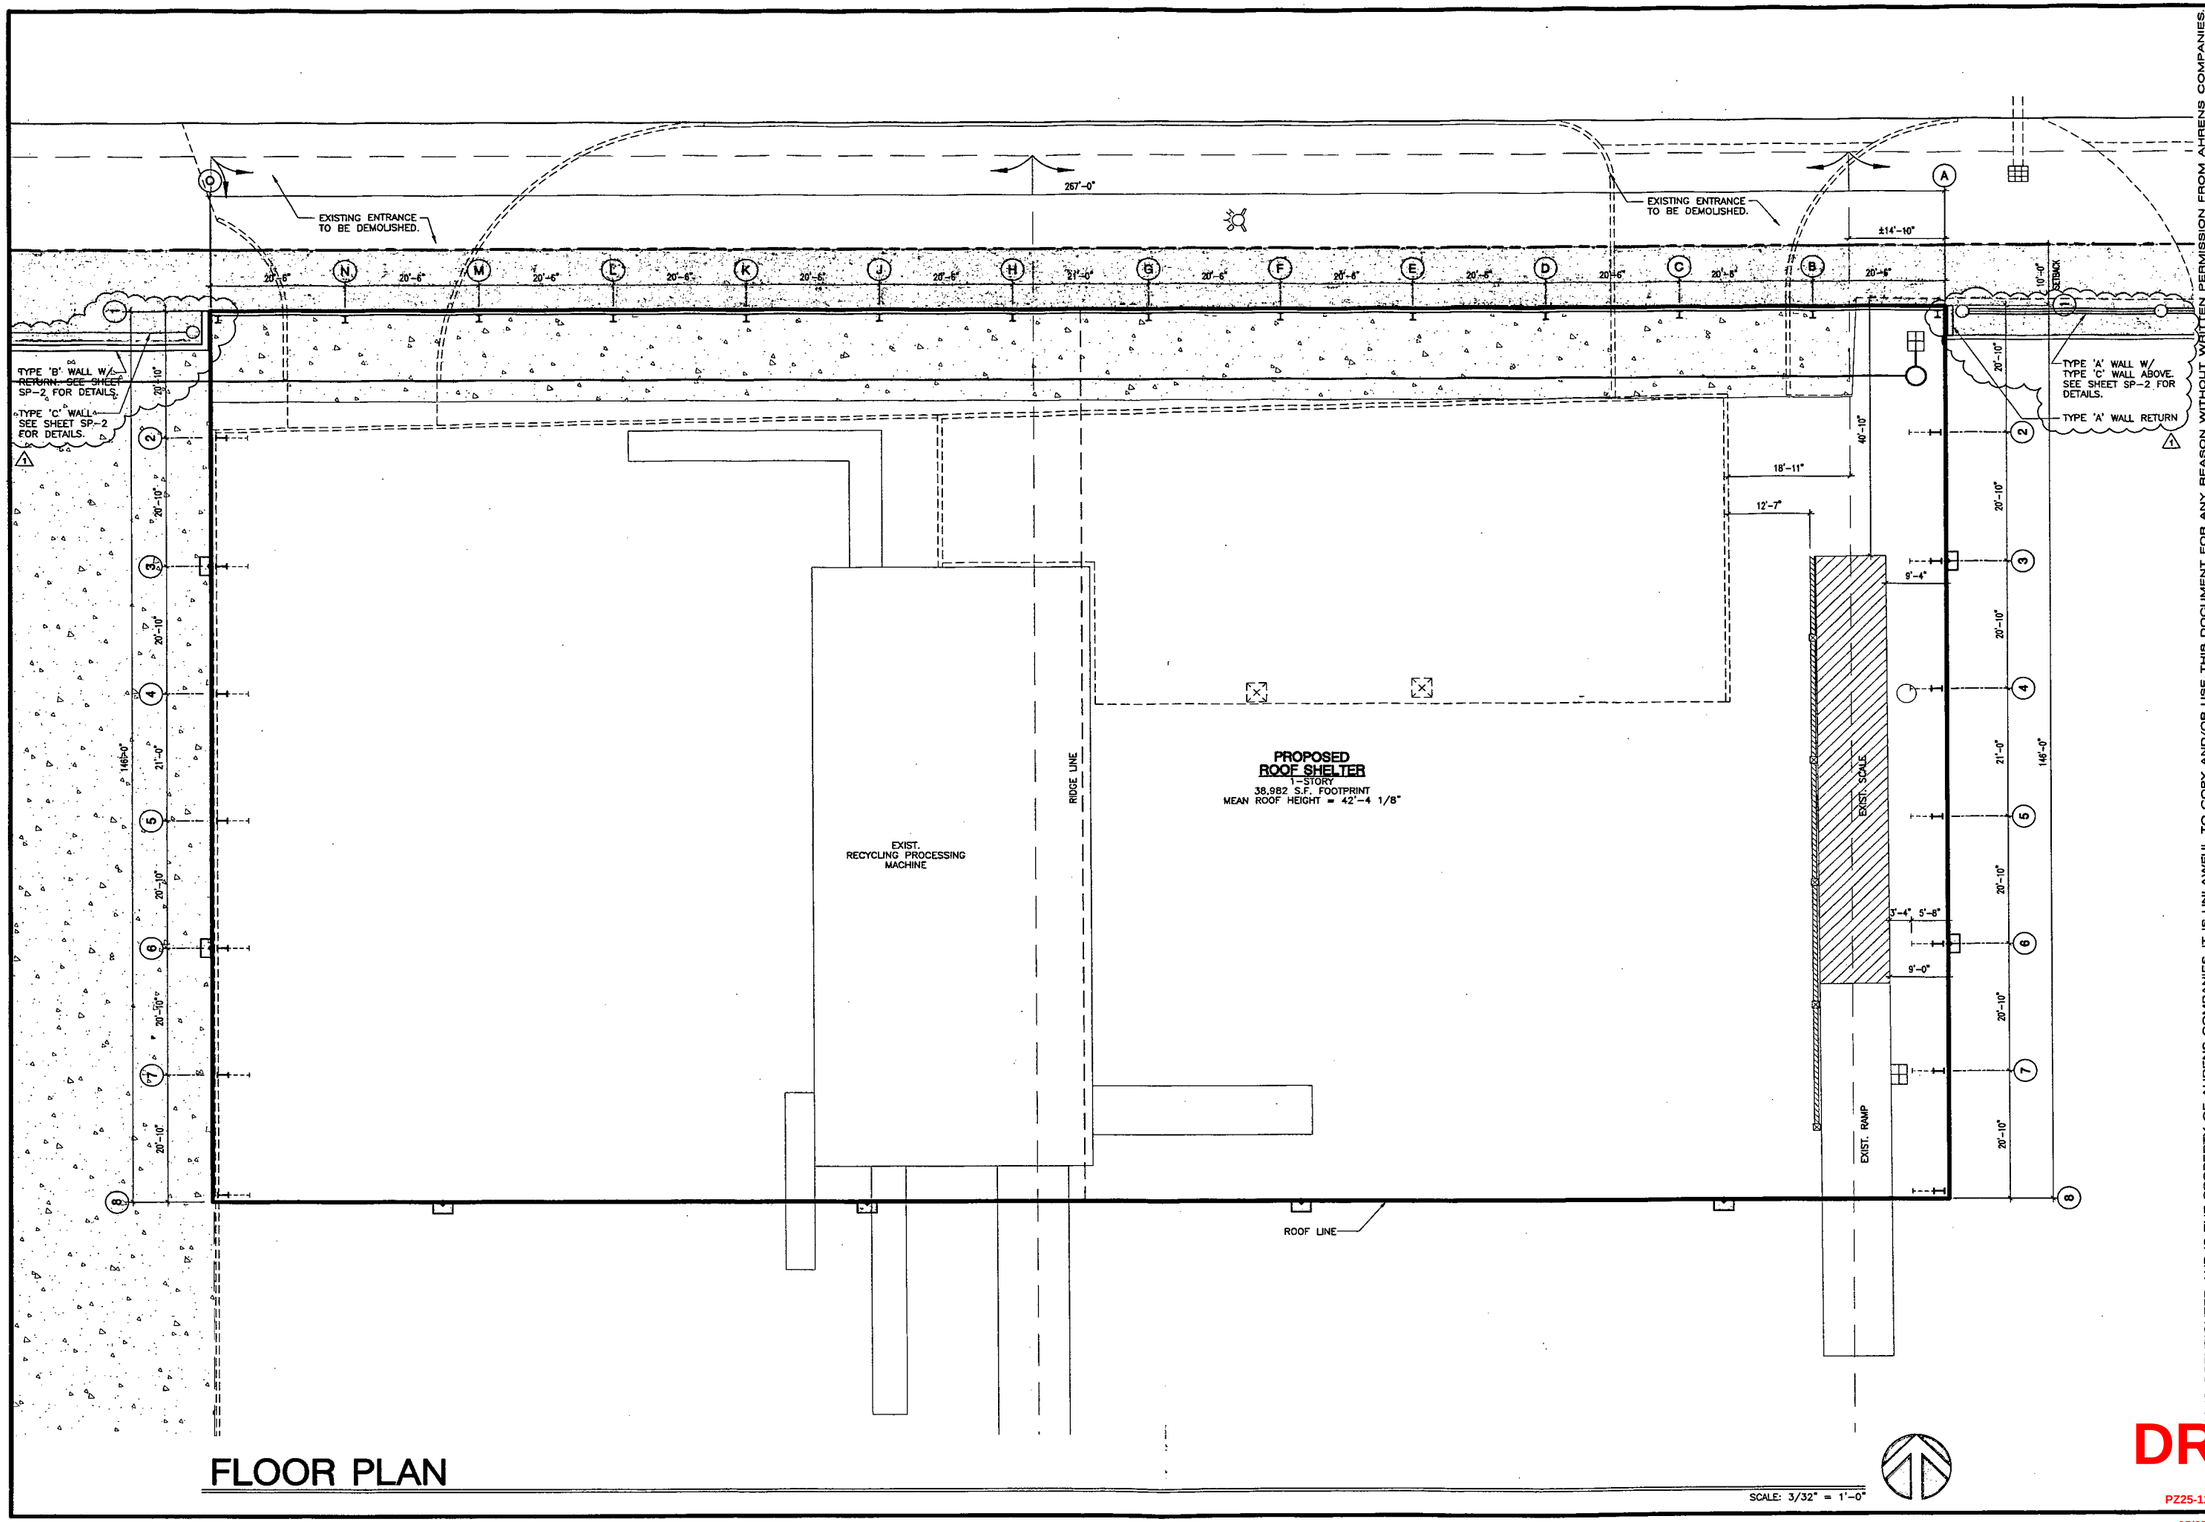

FLOOR PLAN

SCALE: 3/32" = 1'-0"

THIS DRAWING IS COPYRIGHTED AND IS THE PROPERTY OF AHRENS COMPANIES. IT IS UNLAWFUL TO COPY AND/OR USE THIS DOCUMENT FOR ANY REASON WITHOUT WRITTEN PERMISSION FROM AHRENS COMPANIES

REVISIONS	BY
1 05-04-10 DRC REV.	

AHRENS COMPANIES
DESIGN/BUILD - GENERAL CONSTRUCTION
OFFICE: (561) 863-9004 LICENSE: #CRC006515 #AA26000694
1481 KINETIC ROAD, LAKE PARK, FL 33403-1911

PROPOSED SITE PLAN & ROOF SHELTER

SUN RECYCLING 2

2281 N.W. 16TH STREET
POMPANO BEACH, FLORIDA

YIANG CHEN, P.E.
FLORIDA REGISTRATION #56578
DATE:

DATE 03-31-10
SCALE 3/32" = 1'-0"
DRAWN rss
10-000016
SHEET 301
OF 3 SHEETS

DRC
PZ25-1000007
05/07/2025