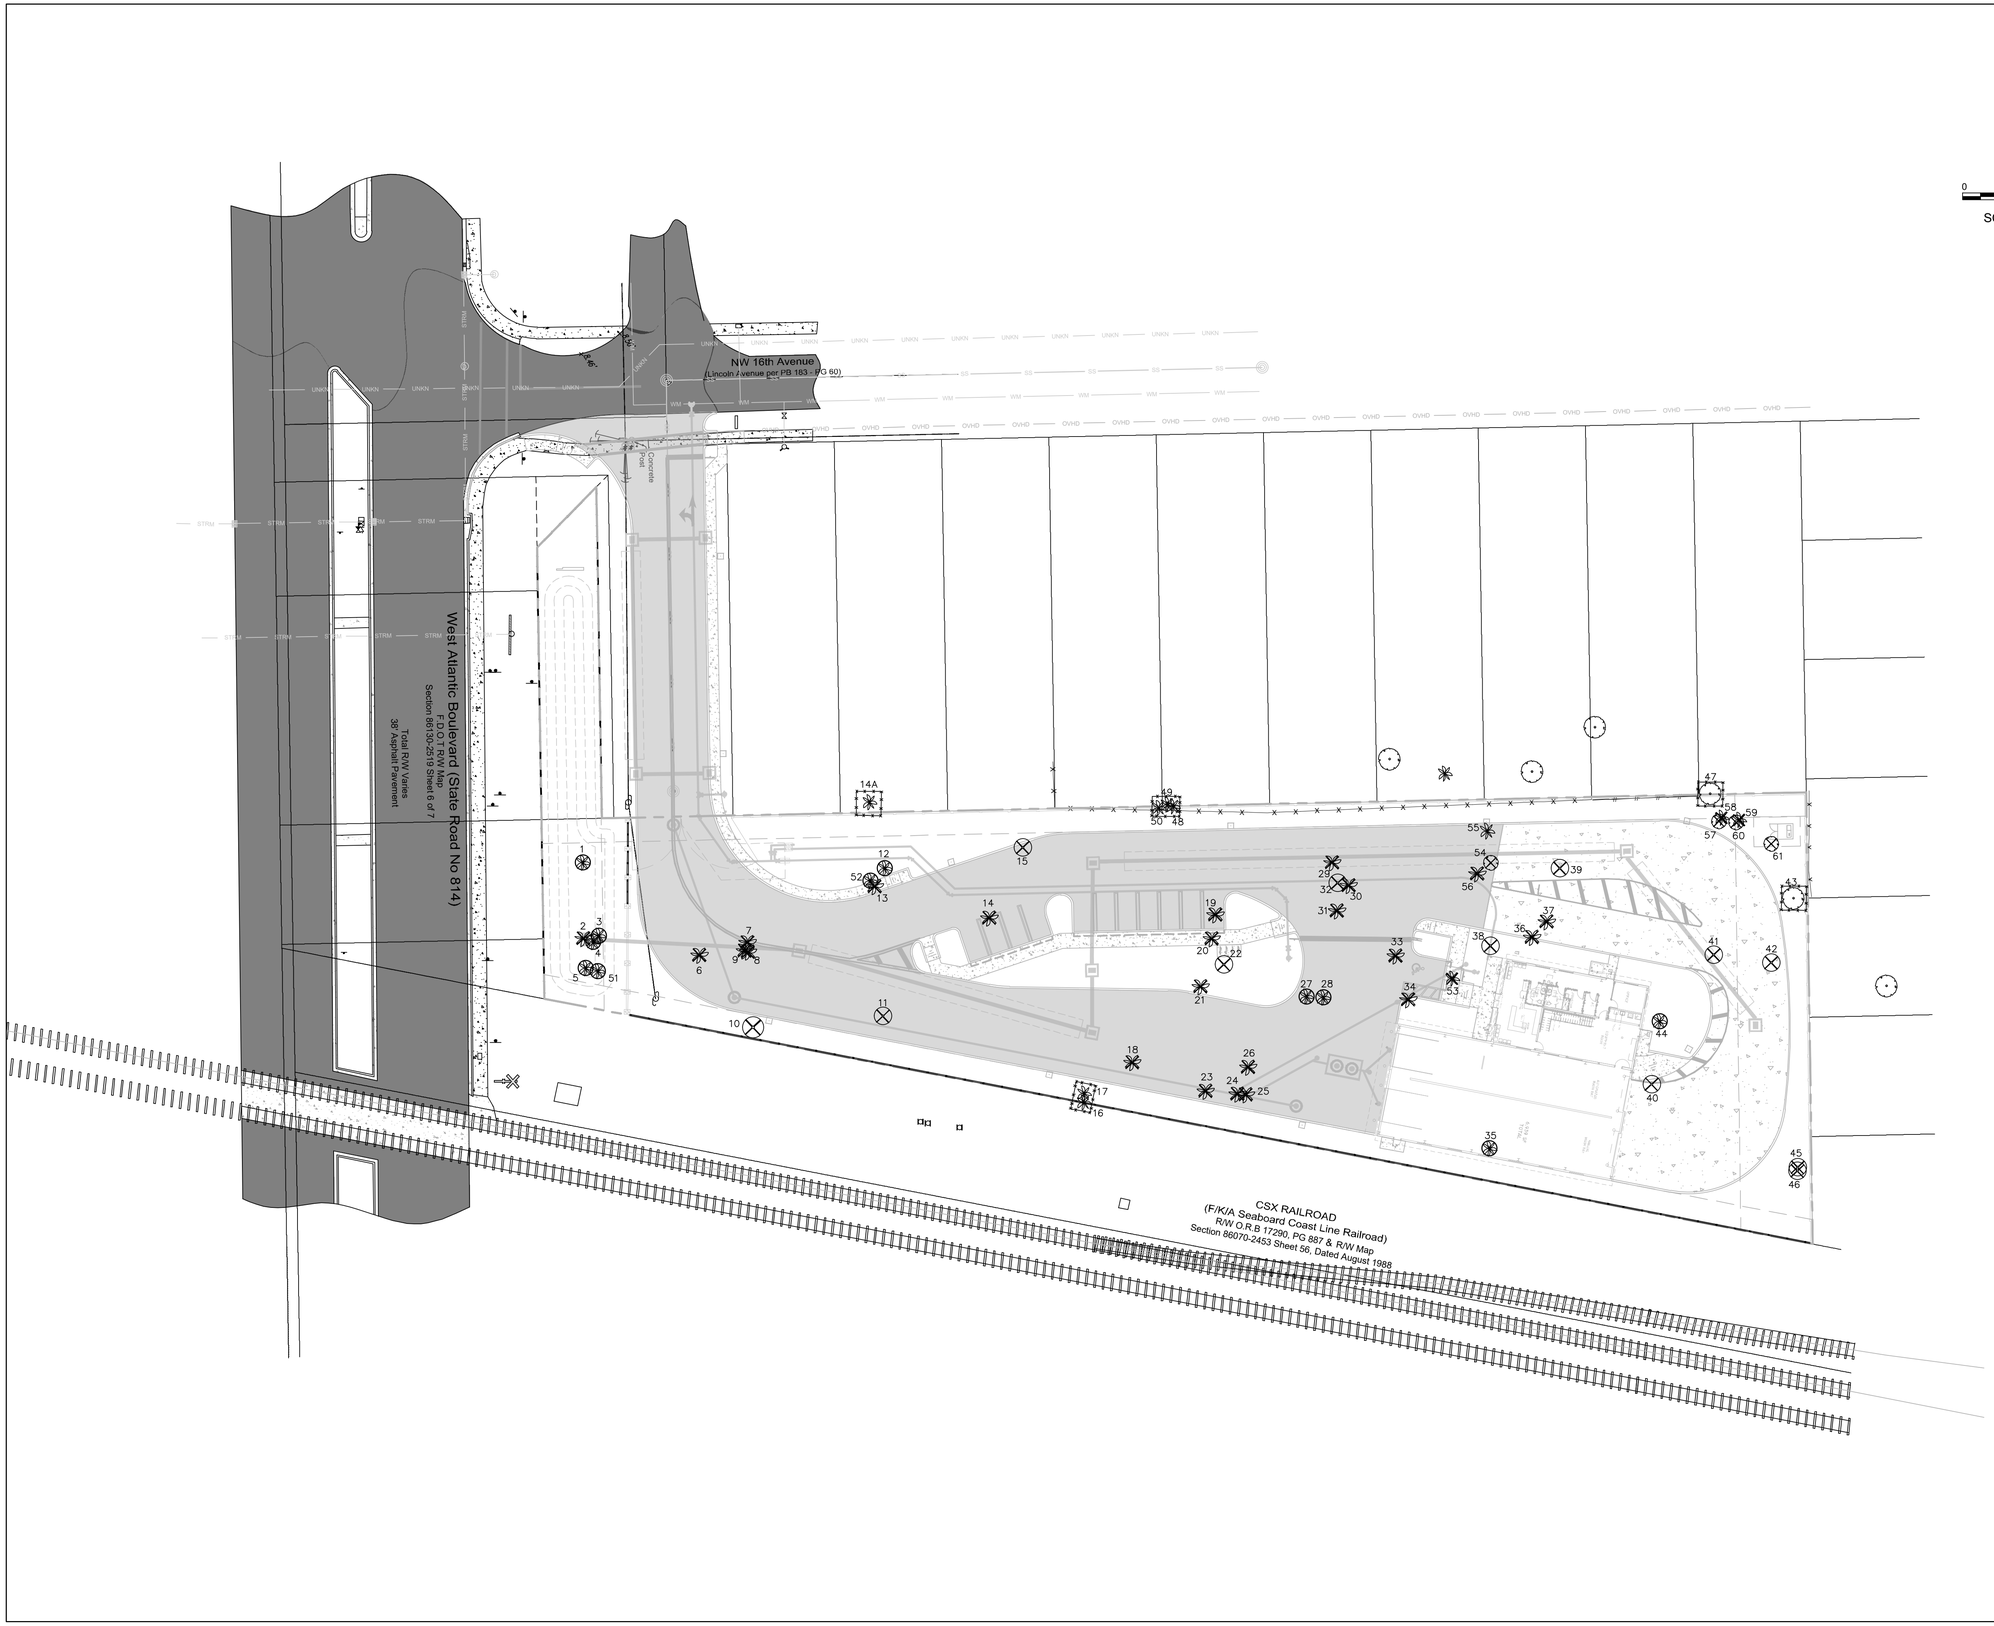

LEGEND

- TREES / PALMS TO REMAIN
- TREE PROTECTION BARRICADE
- TREES / PALMS TO BE REMOVED
- TREES / PALMS TO BE RELOCATED
- TREES / PALMS TO REMAIN OFFSITE

No development, work, or demo activity shall be allowed within the dripline of a tree or tree protection area.

DRC
PL24-12000026
07.02.2025

DATE:	02/26/25
SCALE:	AS SHOWN
DESIGN BY:	AKR
DRAWN BY:	AKR
CHECKED BY:	NDP
APPROVED BY:	SWP

BY:	DATE:	DESCRIPTION:

CRAVEN · THOMPSON AND ASSOCIATES, INC.
ENGINEERS · PLANNERS · SURVEYORS
3563 N.W. 53RD STREET, FORT LAUDERDALE, FLORIDA 33309
FAX: (954) 739-6409 TEL.: (954) 739-6400
FLORIDA LICENSED ENGINEERING, SURVEYING & MAPPING BUSINESS No. 271
FLORIDA LICENSED LANDSCAPE ARCHITECTURE BUSINESS No. C000314

MATERIAL SHOWN HEREON IS THE PROPERTY OF CRAVEN, THOMPSON & ASSOCIATES, INC. AND SHALL NOT BE REPRODUCED IN WHOLE OR IN PART WITHOUT WRITTEN PERMISSION OF CRAVEN·THOMPSON & ASSOCIATES, INC. COPYRIGHT © 2025

ATLANTIC FLEET WASH
1501 WEST ATLANTIC BLVD.
POMPANO BEACH, FLORIDA

PREPARED FOR:
KAJA PROPERTIES INC.

TREE DISPOSITION PLAN

Digitally signed by Nicole D. Pastre
Date: 2025.05.27 15:49:37-04'00'

Nicole D. Pastre
Florida R.L.A. No. 6667397
2025-05-27

PROJECT NO.
24-0055-001-01

TD-1
SHEET ____ OF ____