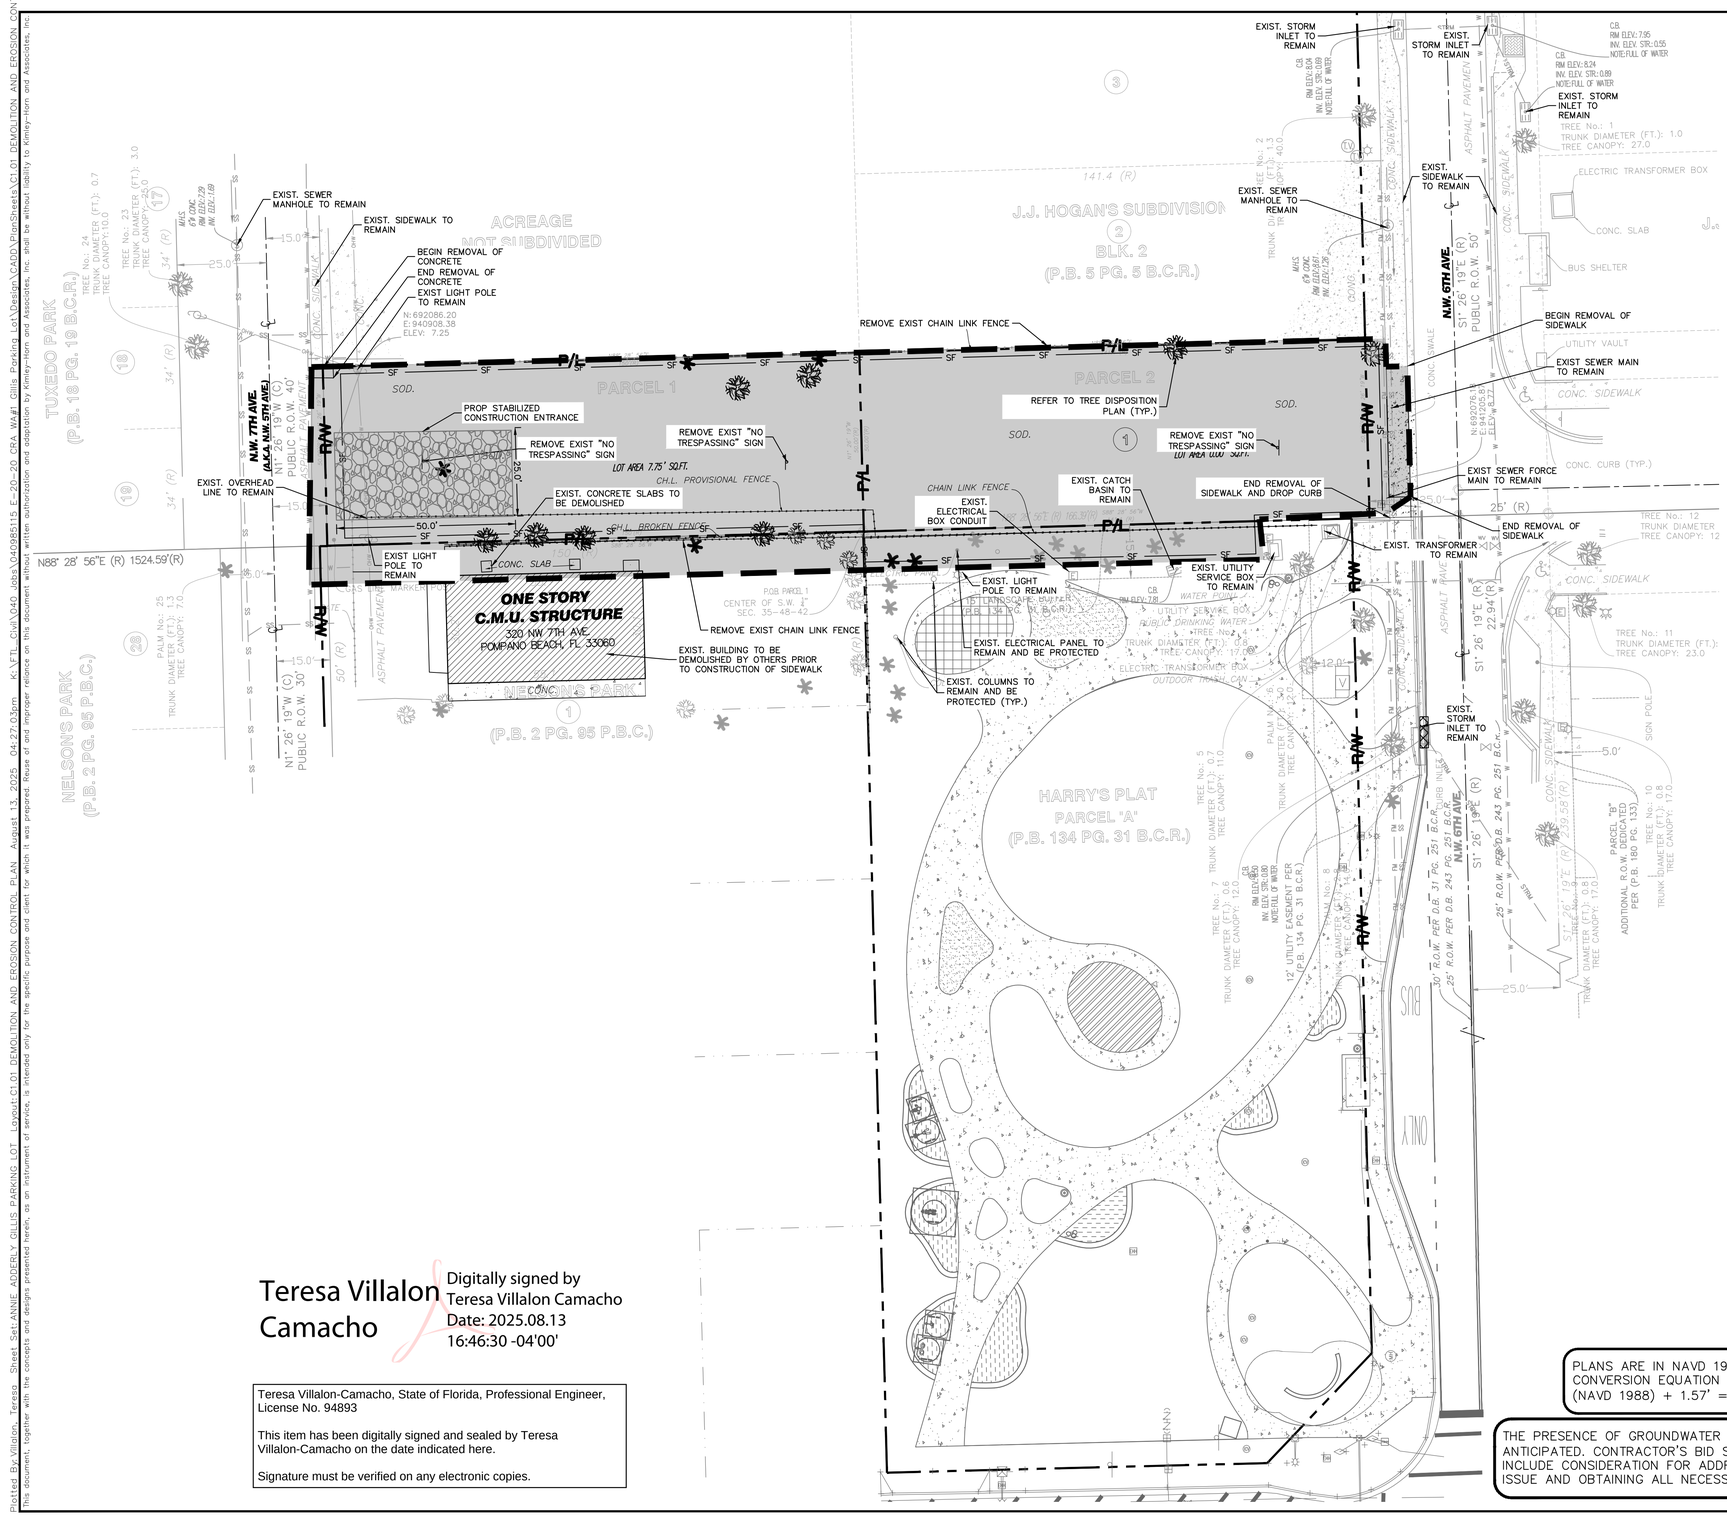
EXIST. STORM INLET TO REMAIN
EXIST. SEWER MANHOLE TO REMAIN
EXIST. SIDEWALK TO REMAIN
BEGIN REMOVAL OF CONCRETE
END REMOVAL OF CONCRETE
EXIST LIGHT POLE TO REMAIN
N:692086.20
E:940908.38
ELEV: 7.25
REMOVE EXIST CHAIN LINK FENCE
PROP STABILIZED CONSTRUCTION ENTRANCE
REMOVE EXIST "NO TRESPASSING" SIGN
LOT AREA 7,75' SQ.FT.
EXIST. OVERHEAD LINE TO REMAIN
EXIST. CONCRETE SLABS TO BE DEMOLISHED
CH.L. PROVISIONAL FENCE
CHAIN LINK FENCE
EXIST. ELECTRICAL BOX CONDUIT
EXIST. CATCH BASIN TO REMAIN
END REMOVAL OF SIDEWALK AND DROP CURB
REFER TO TREE DISPOSITION PLAN (TYP.)
LOT AREA 1,100 SQ.FT.
EXIST LIGHT POLE TO REMAIN
ONE STORY
C.M.U. STRUCTURE
320 NW 7TH AVE.
POMPANO BEACH, FL 33060
EXIST. BUILDING TO BE DEMOLISHED BY OTHERS PRIOR TO CONSTRUCTION OF SIDEWALK
EXIST. ELECTRICAL PANEL TO REMAIN AND BE PROTECTED
EXIST. COLUMNS TO REMAIN AND BE PROTECTED (TYP.)
EXIST. UTILITY SERVICE BOX TO REMAIN
EXIST. TRANSFORMER TO REMAIN
EXIST. SEWER FORCE MAIN TO REMAIN
BEGIN REMOVAL OF SIDEWALK
END REMOVAL OF SIDEWALK
EXIST. SEWER MANHOLE TO REMAIN
EXIST. SIDEWALK TO REMAIN
EXIST. STORM INLET TO REMAIN
EXIST. STORM INLET TO REMAIN