Docusign Envelope ID: 491EFA4D-C46F-481A-9B30-E7370E825897

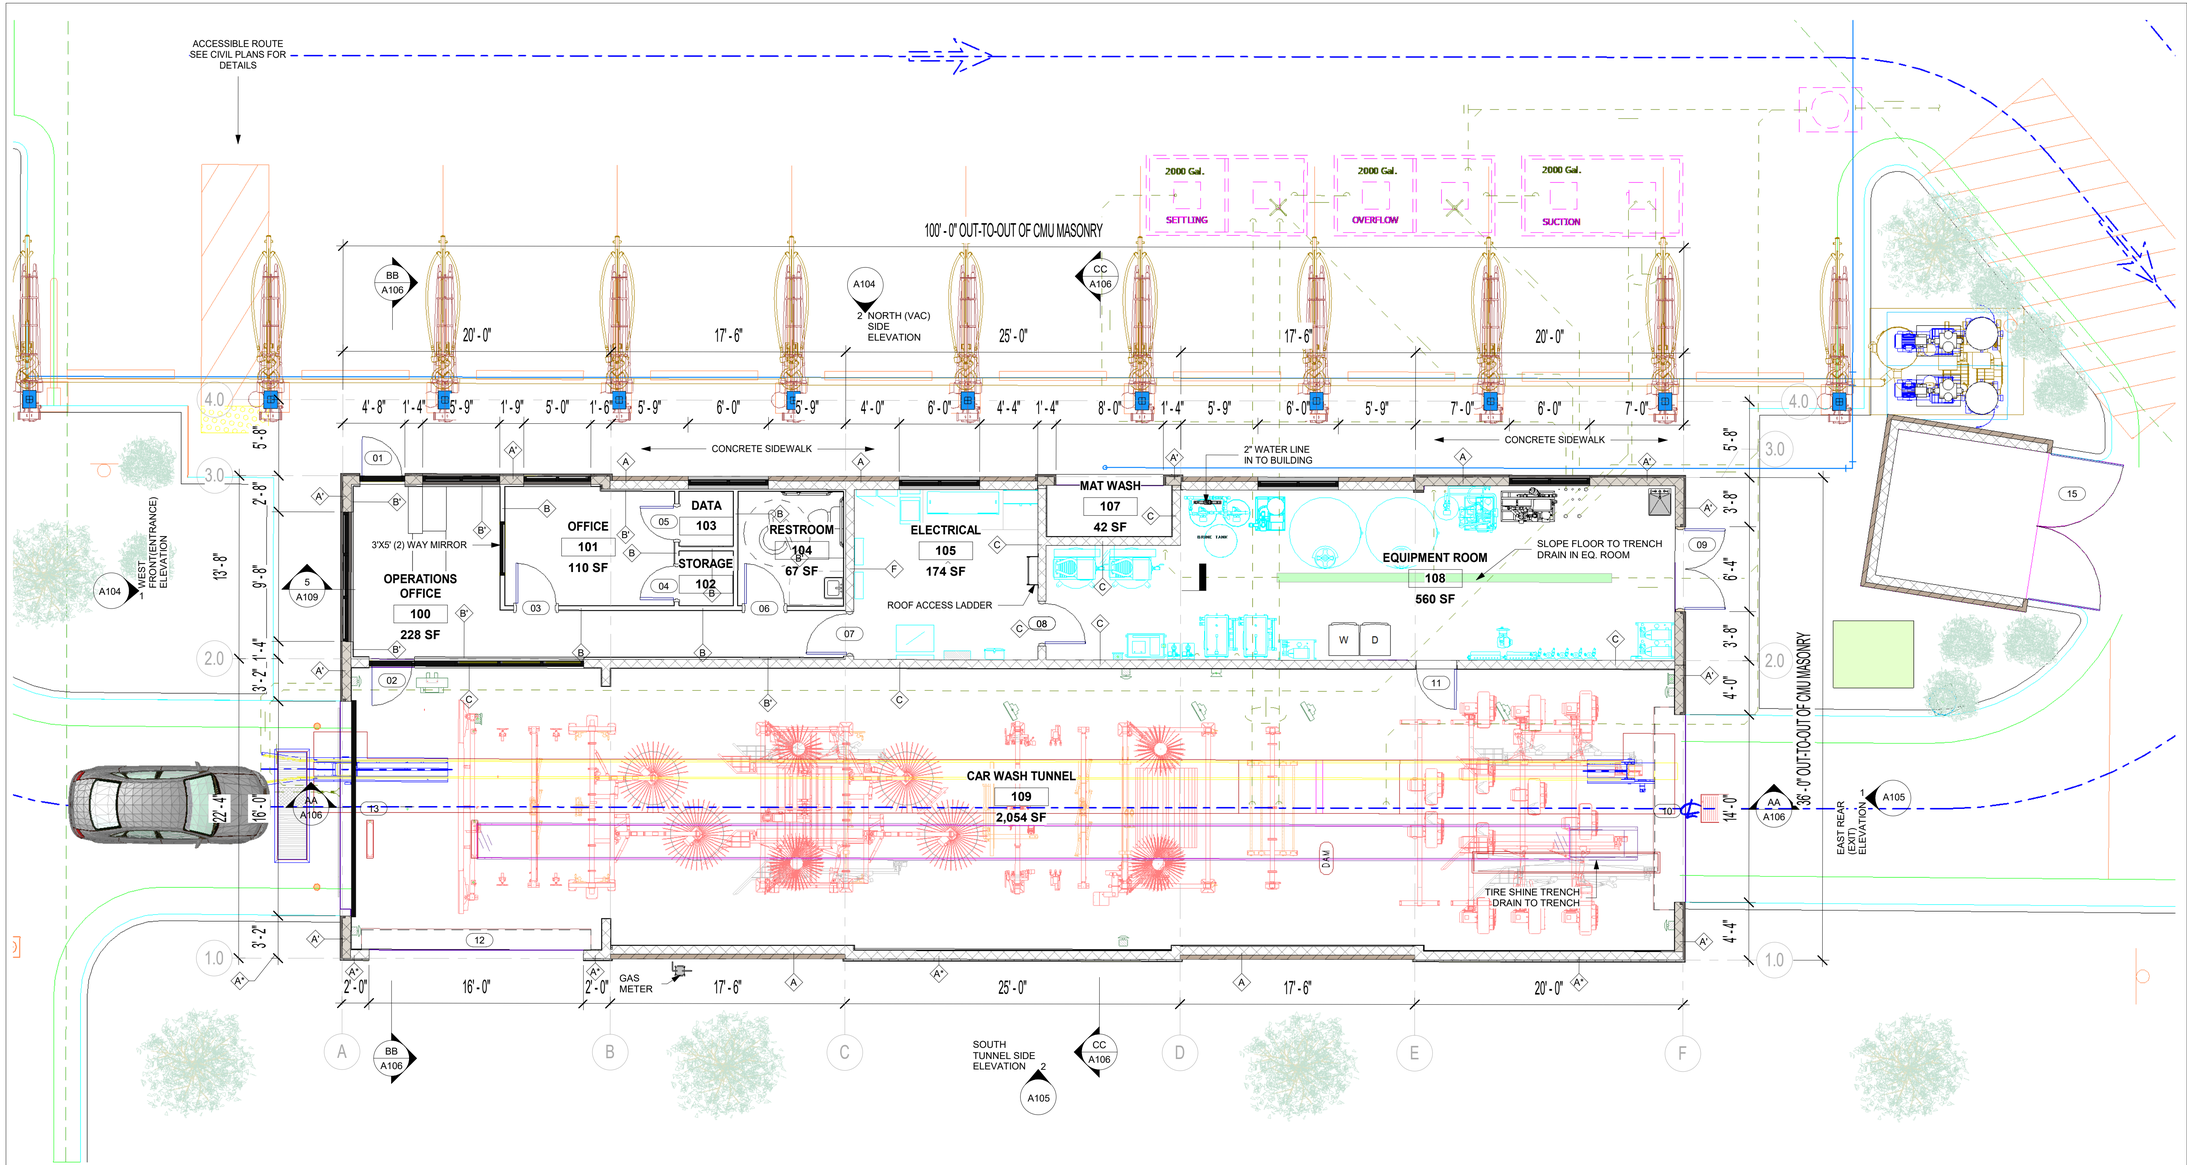

FLOOR PLAN

1 A101 — 3/16" = 1'-0"

GENERAL NOTES:

A. REFER TO SONNY'S EQUIPMENT PLANS
B. REFER TO COVER SHEET FOR BUILDING DESIGN CRITERIA
C. ALL DIMENSIONS TO ROUGH FACE OF ROUGH FRAMING, CONCRETE OR CENTERLINE OF STRUCTURE, UNLESS OTHERWISE NOTED. 3-5/8" METAL STUD INTERIOR PARTITION DIMENSIONS NOT SHOWN FOR CLARITY.

Signed by: D54020BEB8BD4C1...

STATE OF FLORIDA — KEVIN D. HEARN — REGISTERED ARCHITECT — AR92067

THE ARBOR COMPANIES
COMMERCIAL & INDUSTRIAL CONSTRUCTION
4857 N. Main Street, Suite 220
Acworth, GA 30101
Phone: 678.574.4994
Fax: 678.574.4997
email: arborco@bellsouth.net

THESE DRAWINGS ARE THE PROPERTY OF ARBOR ENVIRONMENTAL SERVICES, INC. D/B/A THE ARBOR COMPANIES AND SHALL NOT BE REPRODUCED IN WHOLE OR IN PART WITHOUT THE EXPRESS WRITTEN PERMISSION OF ARBOR ENVIRONMENTAL SERVICES, INC.

MECHANICAL ENGINEER
MIKE MALONEY
MALONEY ENGINEERING, CHARLOTTE, NC
PHONE: 980-226-5661

STRUCTURAL ENGINEER
VIC GARDEZI, PE
PHONE: 770-309-5067

ELECTRICAL ENGINEER
JIM HENDERSON,PE
KMAA, CHARLOTTE, NC
PHONE: 704-366-1776

CIVIL ENGINEER
JARRETT SEINKBEIL, PE
ON SITE CIVIL GROUP
Phone: (404) 822-9147

CAR WASH EQUIPMENT
CAR WASH SERVICES OF THE SOUTHEAST
ZEEV JOSSMAN
Phone: (770) 995-5989

EDGE EXPRESS CAR WASH

No.	Description	Date

EDGE EXPRESS
TUNNEL CAR WASH

POMPANO FL

FLOOR PLAN

Project number	25-385
Date	4/16/25
Drawn by	CMC
Checked by	KDH
Scale	As indicated

DRC

A101

PZ25-12000011

06/04/2025

4/16/2025 3:54:53 PM