DRC
PZ25-12000013
12/03/2025

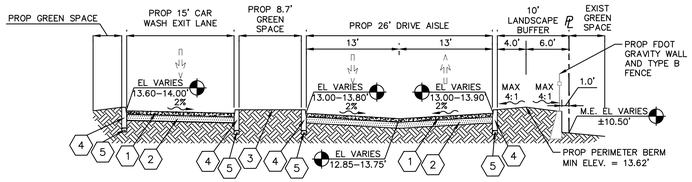

SECTION A-A
SCALE: N.T.S.

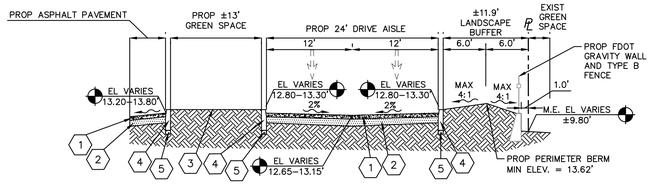

SECTION B-B
SCALE: N.T.S.

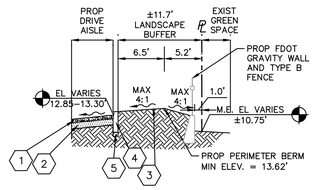

SECTION C-C
SCALE: N.T.S.

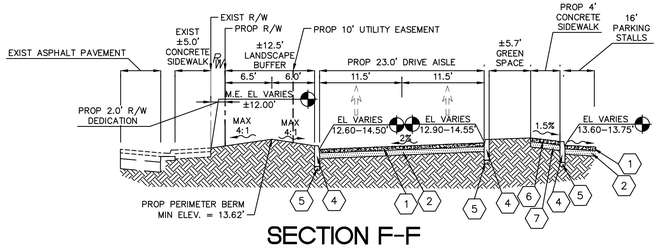

SECTION F-F
SCALE: N.T.S.

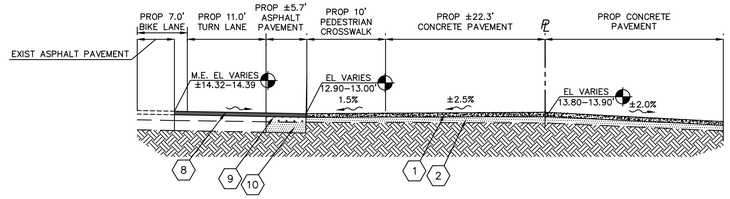

SECTION I-I
SCALE: N.T.S.

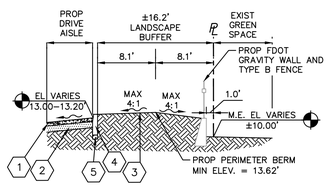

SECTION D-D
SCALE: N.T.S.

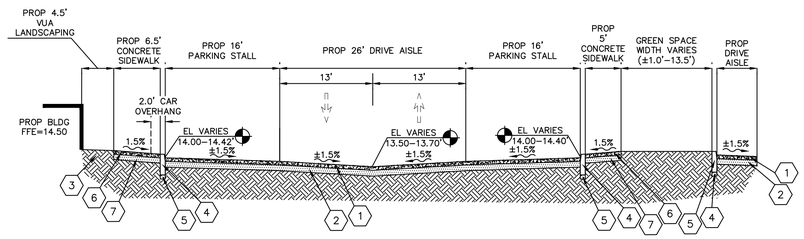

SECTION G-G
SCALE: N.T.S.

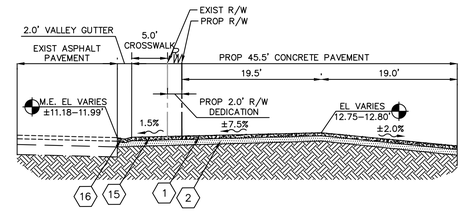

SECTION J-J
SCALE: N.T.S.

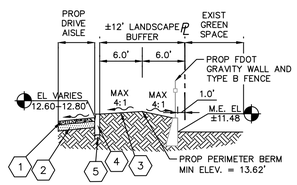

SECTION E-E
SCALE: N.T.S.

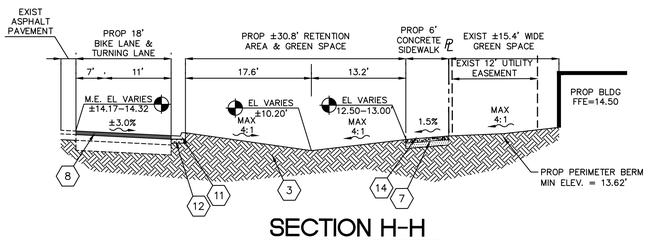

SECTION H-H
SCALE: N.T.S.

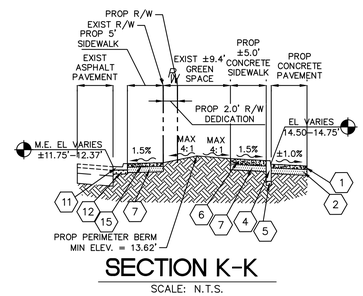

SECTION K-K
SCALE: N.T.S.

PAVING LEGEND

1. 6" TYPE 1 PORTLAND CEMENT CONCRETE @ 28 DAYS OF AT LEAST 4,000 PSI (SEE STANDARD DUTY CONCRETE PAVEMENT DETAIL ON SHEET C3.31)
2. 12" STABILIZED SUBGRADE (LBR 40, MIN. 98% COMPACTION) (SEE STANDARD DUTY CONCRETE PAVEMENT DETAIL ON SHEET C3.31)
3. LANDSCAPING
4. 18" CONCRETE TYPE D CURB (SEE TYPE D CURB DETAIL ON SHEET C3.31)
5. 4" LIMEROCK BASE (LBR 100) (SEE TYPE D CURB DETAIL ON SHEET C3.31)
6. 4" FIBER REINFORCED CONCRETE SIDEWALK PAVEMENT (4,000 PSI) (SEE CONCRETE SIDEWALK DETAIL ON SHEET C3.31)
7. 8" COMPACTED SUBGRADE (LBR 40) (SEE CONCRETE SIDEWALK DETAIL ON SHEET C3.31)
8. 3" OPTIONAL BASE GROUP 9 ASPHALT PAVEMENT IN TWO LIFTS (SEE FDOT ASPHALT PAVEMENT DETAIL ON SHEET C3.31)
9. 8" LIMEROCK BASE (LBR 100, MIN 98% DRY DENSITY COMPACTION) (SEE FDOT ASPHALT PAVEMENT DETAIL ON SHEET C3.31)
10. 12" TYPE B OR C STABILIZED SUBGRADE (LBR 40, MIN. 98% COMPACTION) (SEE FDOT ASPHALT PAVEMENT DETAIL ON SHEET C3.31)
11. 2' TYPE F CURB & GUTTER CONCRETE (SEE TYPE F CURB DETAIL ON SHEET C3.31)
12. 4" LIMEROCK BASE (LBR 100) (SEE TYPE F CURB DETAIL ON SHEET C3.31)
13. 12" STABILIZED SUBGRADE (LBR 40) (SEE BROWARD R/W ASPHALT PAVEMENT DETAIL ON SHEET C3.31)
14. 4" CONCRETE SIDEWALK (SEE CONCRETE SIDEWALK IN FDOT R/W DETAIL ON SHEET C3.32)
15. 6" CONCRETE SIDEWALK (SEE CONCRETE SIDEWALK IN BROWARD COUNTY R/W DETAIL ON SHEET C3.32)
16. 2' DROP CURB (PER FDOT STANDARD PLANS INDEX 520–001)

George Balaban
Digitally signed by George Balaban
Date: 2025.09.16 09:05:28 -04'00'

THIS ITEM HAS BEEN DIGITALLY SIGNED AND SEALED BY GEORGE BALABAN, P.E. ON THE DATE ADJACENT TO THE SEAL.

SIGNATURE MUST BE VERIFIED ON ANY ELECTRONIC COPIES.

THE PRESENCE OF GROUNDWATER SHOULD BE ANTICIPATED. CONTRACTOR'S BID SHALL INCLUDE CONSIDERATION FOR ADDRESSING THIS ISSUE AND OBTAINING ALL NECESSARY PERMITS.

ALL ELEVATIONS SHOWN ON THESE PLANS ARE BASED ON THE NAVD 88. TO CONVERT THE ELEVATION HEREON TO NGVD 29 ADD 1.51 FEET.

811 KNOW WHAT'S BELOW ALWAYS CALL 811 BEFORE YOU DIG
It's fast. It's free. It's the law.
www.callsunshine.com

No.	REVISIONS	DATE	BY

Kimley»Horn
© 2025 KIMLEY-HORN AND ASSOCIATES, INC.
8201 PETERS ROAD, SUITE 2200, PLANTATION, FL 33324
PHONE: 954-535-5100 FAX: 954-739-2247
WWW.KIMLEY-HORN.COM REGISTRY No. 696

GEORGE BALABAN No 74543 STATE OF FLORIDA PROFESSIONAL ENGINEER

KHA PROJECT	143600001
DATE	MAY 2025
SCALE	AS SHOWN
DESIGNED BY	MB
DRAWN BY	MB
CHECKED BY	GB

CROSS SECTIONS

2690 WEST SAMPLE ROAD
PREPARED FOR
NATIONAL EXPRESS WASH LLC
CITY OF POMPANO BEACH FLORIDA

SHEET NUMBER
C3.20

Plotted By:Bergelmon, Alex Sheet Set:2690 WEST SAMPLE ROAD Layout:C3.20 CROSS SECTIONS September 15, 2025 05:52:11pm K:\Ftl_civil\143 Jobs\143600001 2690 west sample road civil eng\Design\CADD\plansheets\C3.20 CROSS SECTIONS.dwg
This document, together with the concepts and designs presented herein, as an instrument of service, is intended only for the specific purpose and client for which it was prepared. Reuse of and improper reliance on this document without written authorization and adaptation by Kimley-Horn and Associates, Inc. shall be without liability to Kimley-Horn and Associates, Inc.