


## SITE SYMBOLS

HC – handicap parking

S – stop

NP – No parking this area

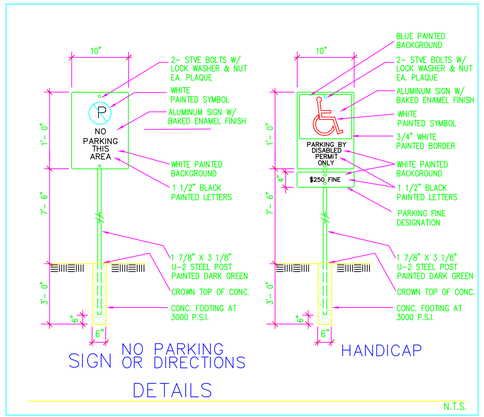


SCALE 0 1' 5' 10' N

SCALE 1" = 16'–0"

# TRAFFIC MARKING & SIGNAGE SITE PLAN

Dennis F Cress

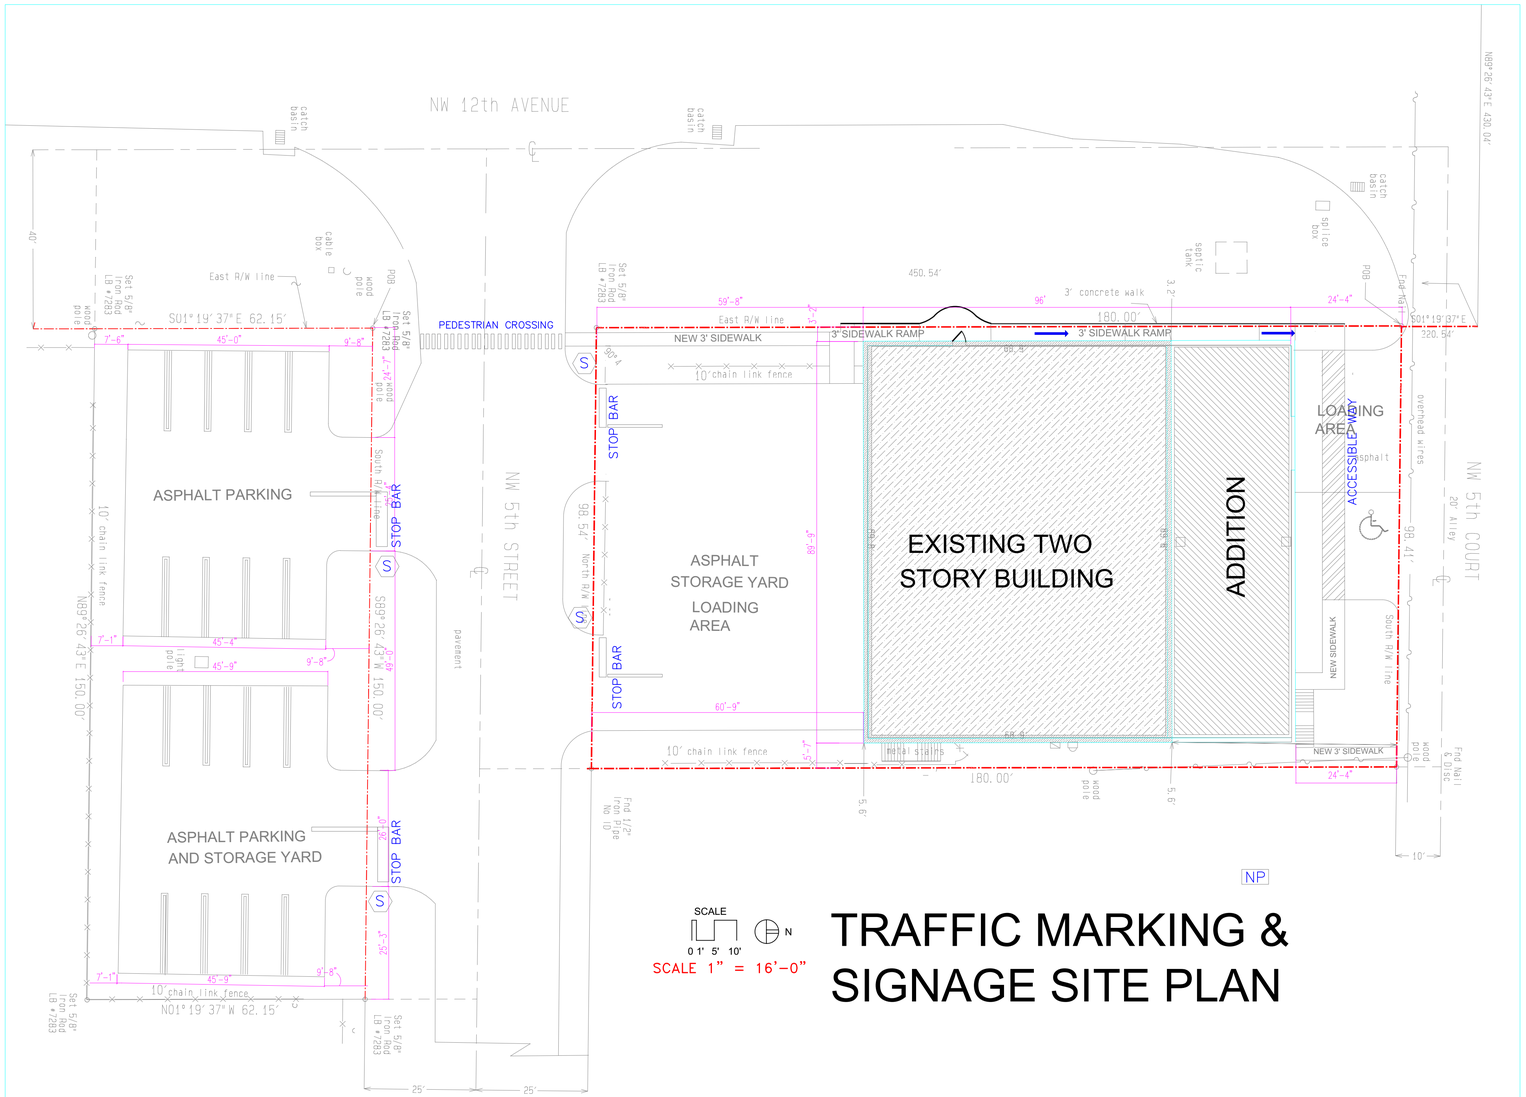Digitally signed by Dennis F Cress
Date: 2024.04.10 08:56:26 -04'00'

DENNIS CRESS CERTIFICATE No.40939 STATE OF FLORIDA PROFESSIONAL ENGINEER

This item has been digitally signed and sealed by Dennis F Cress on the date adjacent to the seal. Printed copies of this document are not considered signed and sealed and the signature must be verified on any electronic copies.

DRC
PZ24-12000009
5/15/2024


JAIME PLANA / LICENSE AR 9769

PLANA INTERNATIONAL CONSULTANTS, LLC
Architecture & Planning
1053 S.W. 12th Street
Boca Raton, Florida 33486
(561) 447-9344 / 827-5841


| | |
|---|---|
| APPROVED | J.M. PLANA |
| DESIGNED | J.M. PLANA |
| DRAWN | S. PEREZ |

REVISIONS


©COPYRIGHT 2024 JAIME M. PLANA ARCHITECT, ALL RIGHTS RESERVED NONE OF THE DESIGNS, DRAWINGS, CALCULATIONS AND/OR DEPICTIONS MAY BE REPRODUCED IN WHOLE OR IN PART WITHOUT THE EXPRESS WRITTEN AUTHORIZATION OF JAIME M. PLANA, ARCHITECT


PROJECT

SITE PLAN
FOR EXISTING
STORAGE FACILITY
FOR
THERMOSET ROOFING CORP.
located at
500 NW 12 Street
Pompano Beach, Fl.

SHEET CONTENTS

TRAFFIC MARKING & SIGN PLAN

ISSUED FOR

- [ ] REVIEW & COMMENTS
- [ ] BIDDING
- [ ] NOT FOR CONSTRUCTION
- [ ] PERMIT
- [ ] CONSTRUCTION

ISSUE DATE 05 APR 24

PROJECT NUMBER 24TS

SHEET NUMBER C-1