DRC
PZ25-12000051
01/21/2026

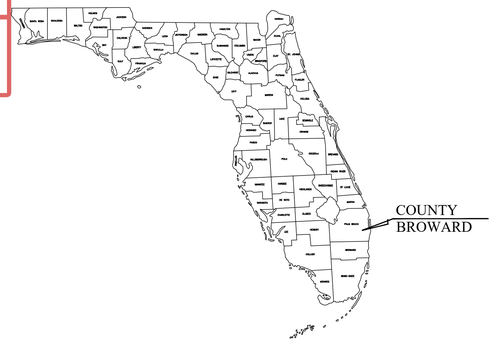

CONSTRUCTION PLANS
FOR
LOADING DOCK IMPROVEMENTS

2600 NW 19TH STREET
POMPANO BEACH, FLORIDA 33069

PREPARED FOR:
KENDALE DESIGN/BUILD GENERAL CONTRACTORS, LLC
JULY 2025

PROJECT LOCATION

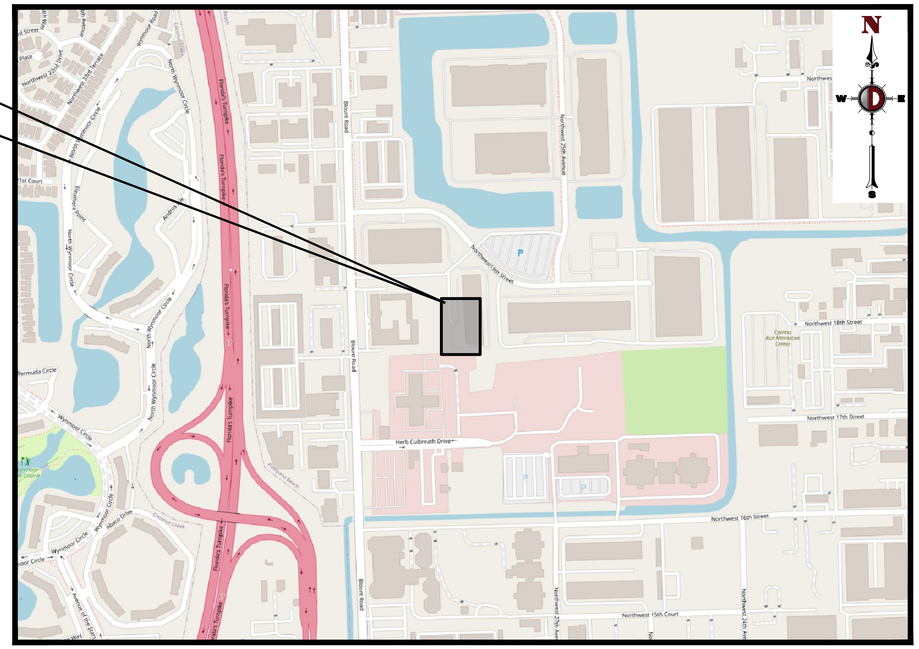

VICINITY MAP
SCALE: AS NOTED
SECTION 28, TOWNSHIP 48S, RANGE 42E

GRAPHIC SCALE
0 250 500 1000
(IN FEET)

DRAWING INDEX	
C0.00	COVER SHEET
C0.01	GENERAL NOTES
C0.02	GENERAL NOTES
C1.00	SITE PLAN
C1.01	VEHICLE CIRCULATION PLAN
C2.00	DEMOLITION & EROSION CONTROL PLAN
C3.00	PAVING, GRADING & DRAINAGE PLAN
C3.01	SIDEWALK IMPROVEMENTS
C4.00	CONSTRUCTION DETAILS
C4.01	CONSTRUCTION DETAILS
SHEETS BY OTHERS	
TD-1	TREE DISPOSITION PLAN
TD-2	TREE DISPOSITION DETAILS & SPECS
LP-1	LANDSCAPE PLAN
LP-2	LANDSCAPE DETAILS & SPECS
LP-3	LANDSCAPE DETAILS & SPECS

PROJECT CONTACTS:

CLIENT:
KENDALE DESIGN/BUILD GENERAL CONTRACTORS, LLC
9310 OLD KINGS RD S SUITE 201
JACKSONVILLE, FL 32257
(904) 493-2718
CONTACT: CHANDA SHELTON

ENGINEER OF RECORD:
DYNAMIC ENGINEERING CONSULTANTS, P.C.
100 NE 5TH AVE, SUITE B2
DELRAY BEACH, FL 33483
(561) 921-8570
CONTACT: MICHAEL D. MILES, P.E.

ARCHITECT:
CAMDEN DESIGN GROUP
555 REPUBLIC DRIVE SUITE 105
PLANO, TEXAS, 75074
(469) 835-1998
CONTACT: MATTHIAS KAFEL

LANDSCAPE ARCHITECT:
EVERGREEN DESIGN GROUP
2255 GLADES ROAD SUITE 324A
BOCA RATON, FL, 33431
(800) 680-6630
CONTACT: KENN BATES, FASLA, PLA

SURVEYOR:
WRIGHTPSM, LLC
2225 53RD AVE
VERO BEACH, FL, 32966
(772) 538-1858
CONTACT: WILLIAM WRIGHT, PSM

GEOTECHNICAL ENGINEER:
ECS FLORIDA, LLC
2000 AVENUE P, SUITE 3
WEST PALM BEACH, FL, 33404
(561) 840-3667
CONTACT: NEMER (NICK) OWEIS, P.E.

AGENCY CONTACTS:

PLANNING AND ZONING:
CITY OF POMPANO BEACH PLANNING AND ZONING DEPARTMENT
CITY HALL MAIN BUILDING-THIRD FLOOR
100 WEST ATLANTIC BOULEVARD
POMPANO BEACH, FL, 33060
(954) 786-4662
CONTACT: SAUL UMANA

FIRE RESCUE:
CITY OF POMPANO BEACH FIRE RESCUE
100 WEST ATLANTIC BOULEVARD
POMPANO BEACH, FL, 33060
(954) 786-4719
CONTACT: KELVIN MCNABB, FIRE MARSHALL

PREPARED BY
DYNAMIC ENGINEERING CONSULTANTS, P.C.
100 N.E. 5th AVENUE - SUITE B2
DELRAY BEACH, FLORIDA 33483
WWW.DYNAMICEC.COM

COPYRIGHT © 2025 - DYNAMIC ENGINEERING CONSULTANTS, PC - ALL RIGHTS RESERVED

Plotted: 08/18/25 - 4:41 PM, By: arojas, - Product Ver: 25.0
File: P:\DECPC PROJECTS\5754 Kendale Design Build General Contractors LLC\25-01040 Pompano Beach FL\Dwg\Plan Sheets\05754250104050.dwg, ---> C0.00 COVER SHEET

DYNAMIC ENGINEERING CONSULTANTS, P.C.

REV.	DATE	COMMENTS	BY

THIS PLAN SET IS FOR PERMITTING PURPOSES ONLY AND MAY NOT BE USED FOR CONSTRUCTION

DRAWN BY: AR
DESIGNED BY: JMP
CHECKED BY: CAR
CHECKED BY: -

PROJECT: KENDALE DESIGN BUILD
PROPOSED LOADING DOCK IMPROVEMENTS
PARCEL ID: 484221100031
2600 NW 19TH STREET
POMPANO BEACH, FLORIDA 33069

811 Know what's below. Call before you dig.
PROTECT YOURSELF
ALL STATES REQUIRE NOTIFICATION OF EXCAVATORS, DESIGNERS, OR ANY PERSON PREPARING TO DISTURB THE EARTH'S SURFACE ANYWHERE IN ANY STATE.
FOR STATE SPECIFIC DIRECT PHONE NUMBERS VISIT: WWW.CALL811.COM

DYNAMIC ENGINEERING
LAND DEVELOPMENT CONSULTING • PERMITTING
GEOTECHNICAL • ENVIRONMENTAL
TRAFFIC • SURVEY • PLANNING & ZONING
100 NE 5th Avenue
Suite B2
Delray Beach, FL 33483
T: 561.921.8570
Offices conveniently located throughout the United States:
New Jersey | Delaware | Florida | Maryland | Pennsylvania | Texas
Florida Certificate of Authorization No. 32535
www.dynamicec.com

MICHAEL D. MILES LICENSE No. 81313 STATE OF FLORIDA PROFESSIONAL ENGINEER
This item has been digitally signed and sealed by Michael D. Miles, P.E. on the date adjacent to the seal. Signature must be verified on any electronic copies.
2025.08.18 11:14:01-05'00'

CHRISTOPHER A. ROGERS
PROFESSIONAL ENGINEER
FLORIDA LICENSE No. 67359

TITLE: COVER SHEET

SCALE: (H)AS (V)NOTED
DATE: 06/30/2025
PROJECT No: 5754-25-01040

SHEET No: C0.00
Rev. #: