DRC

PZ25-12000051
01/21/2026

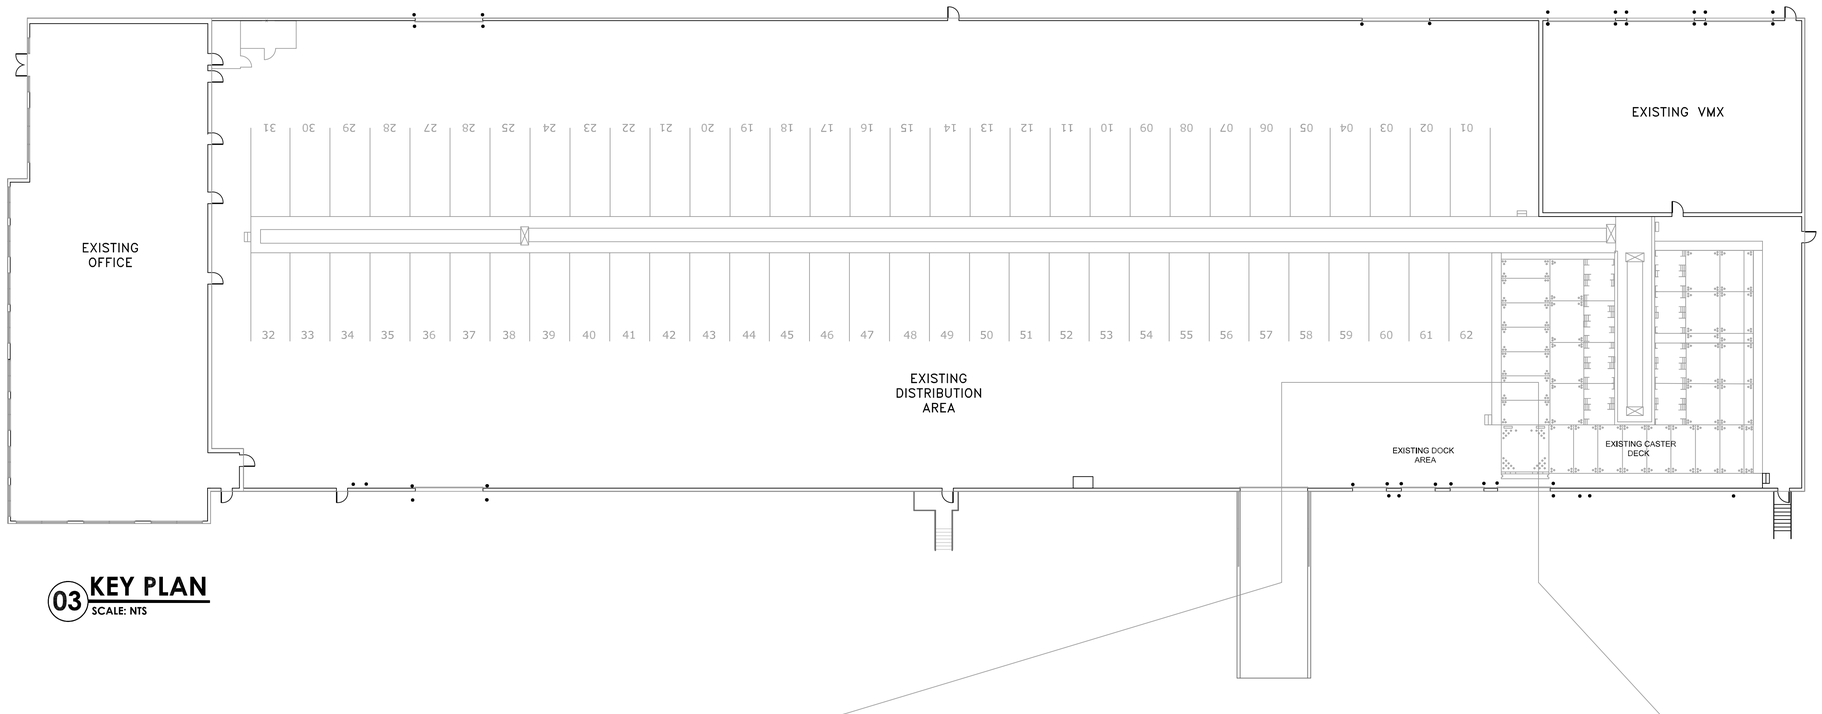

03 **KEY PLAN**
SCALE: NTS

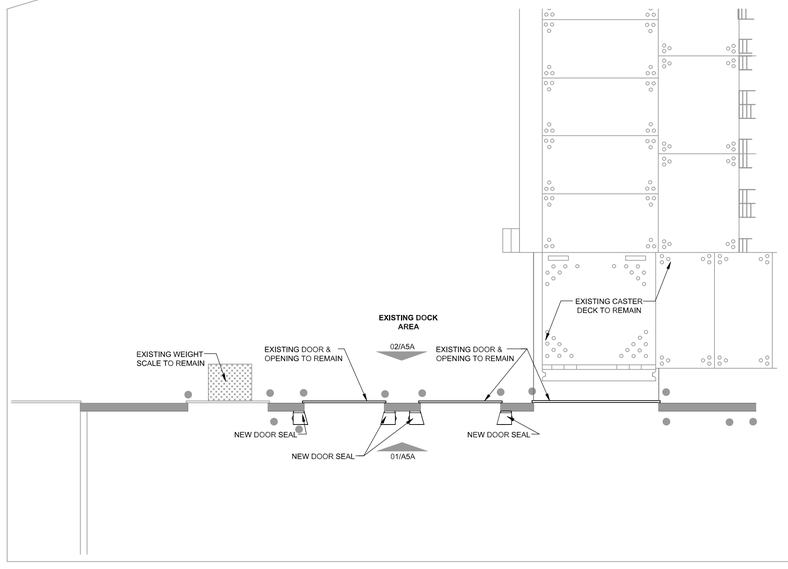

02 **ENLARGED PLAN**
SCALE: 1/8" = 1'-0"

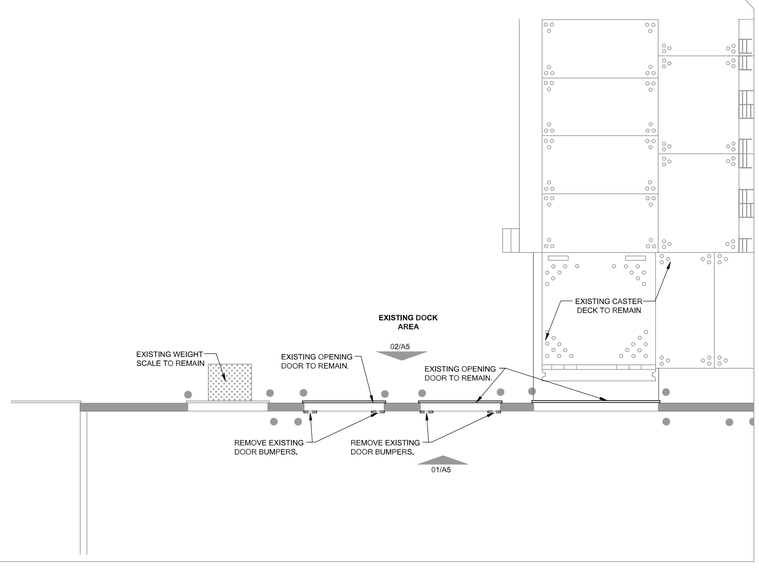

01 **ENLARGED DEMOLITION PLAN**
SCALE: 1/8" = 1'-0"

DATE: 10.27.2025
JOB NO: 112793
DRAWN: STAFF
CHECKED: CM
KENDALE PROJECT #25-720

CORTLAND MORGAN ARCHITECT
711 N. FIELDER RD.
ARLINGTON, TX 76012
PH: (817) 635-5696
FAX: (817) 635-5699

KENDALE

FEDEX
RENOVATION FOR NETWORK 2.0
2600 Northwest 19th Street
Pompano Beach, FL, 33069

REVISIONS

STATE OF FLORIDA
CORTLAND MORGAN
AR-0015586
REGISTERED ARCHITECT
10.28.25

CORTLAND MORGAN
FLORIDA REG. AR-0015586

SHEET NAME
DEMOLITION PLAN

SHEET NUMBER
A2