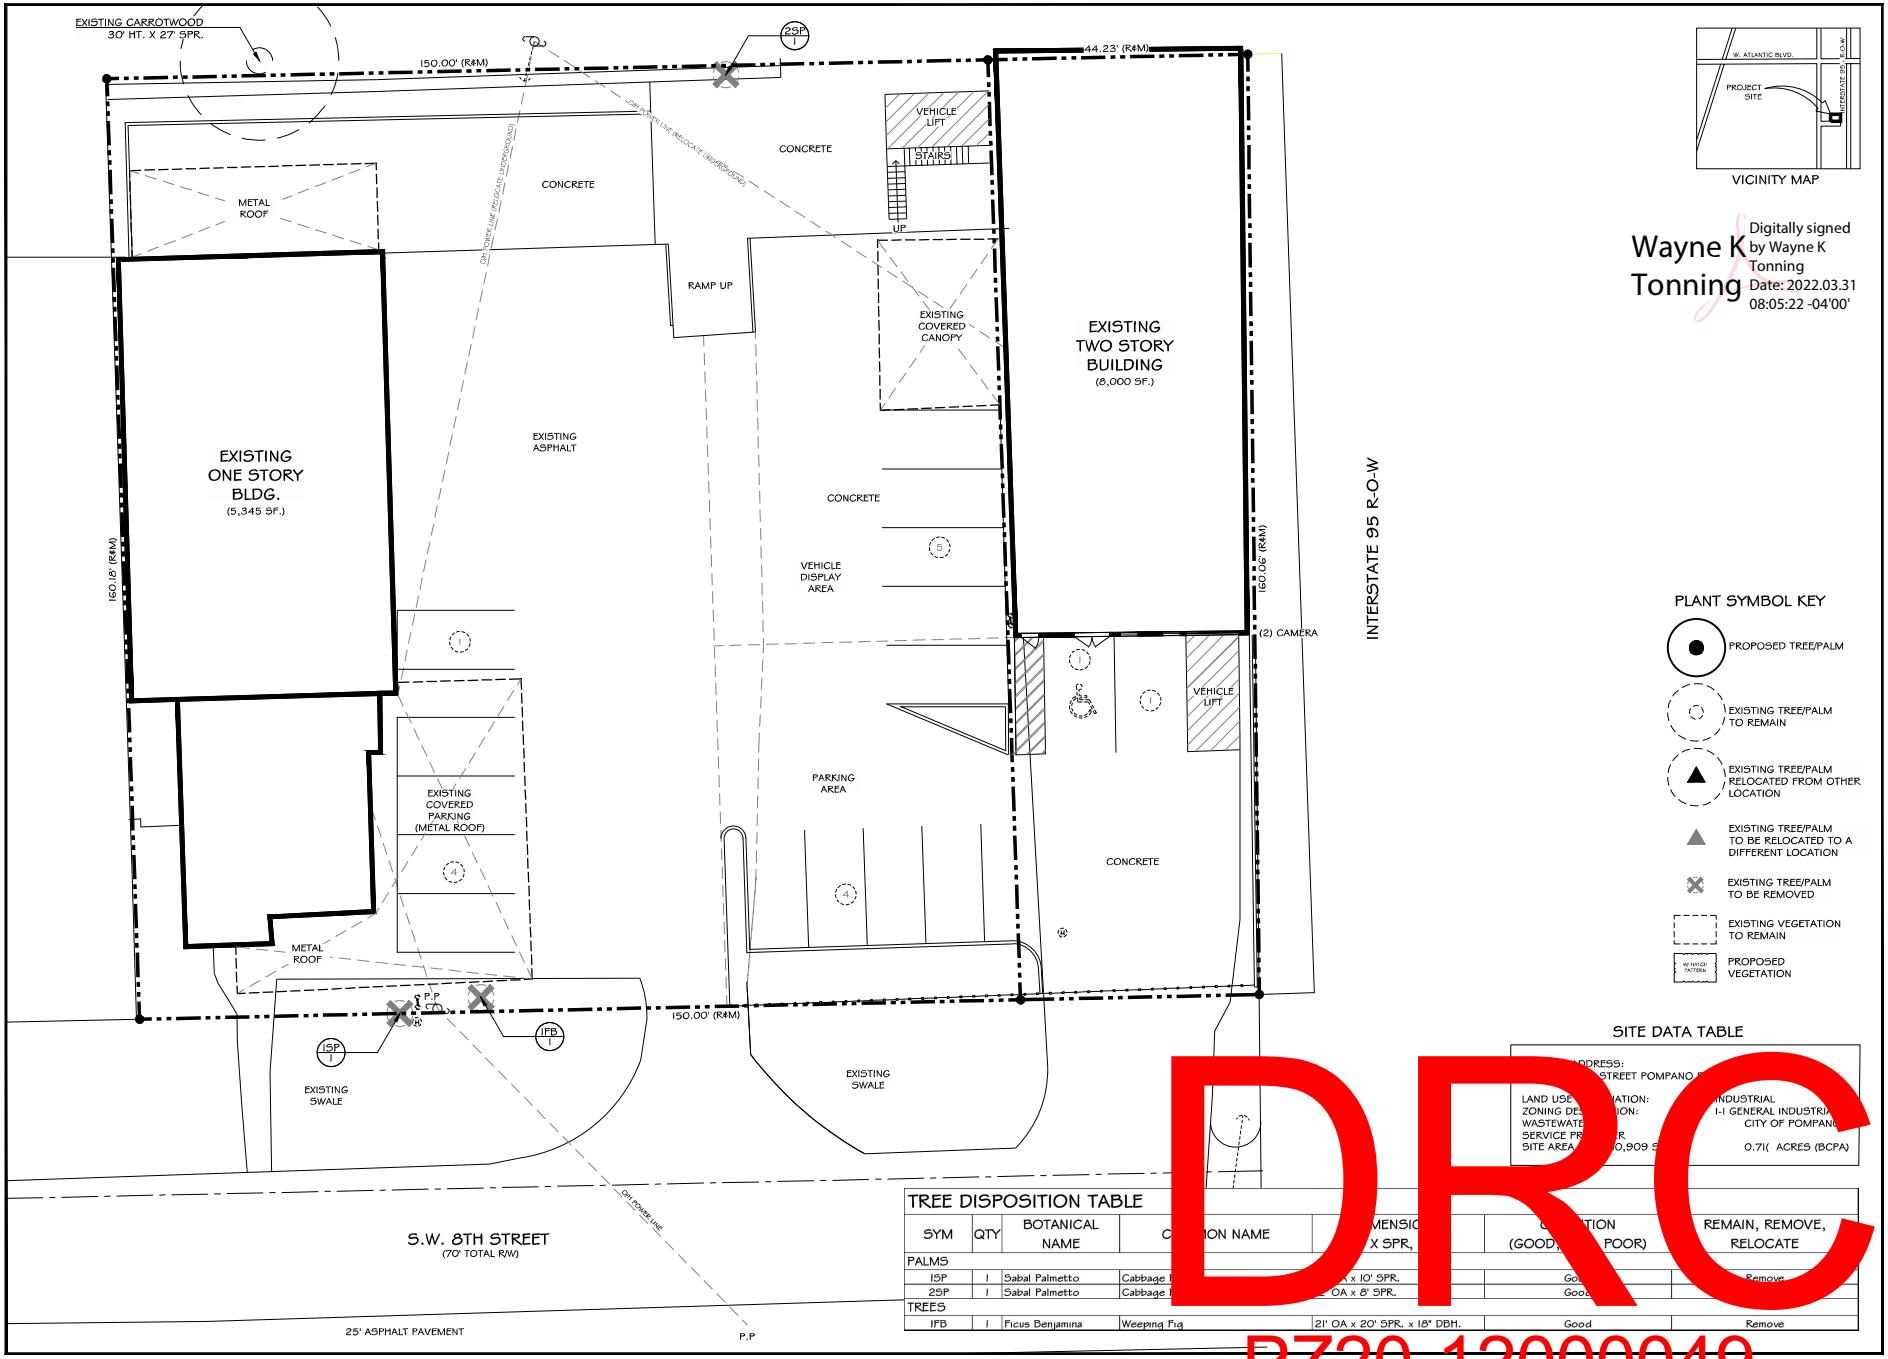

VICINITY MAP

Wayne K Tonning

Digitally signed by Wayne K Tonning
Date: 2022.03.31 08:05:22 -04'00'

PLANT SYMBOL KEY

- PROPOSED TREE/PALM
- EXISTING TREE/PALM TO REMAIN
- EXISTING TREE/PALM RELOCATED FROM OTHER LOCATION
- EXISTING TREE/PALM TO BE RELOCATED TO A DIFFERENT LOCATION
- EXISTING TREE/PALM TO BE REMOVED
- EXISTING VEGETATION TO REMAIN
- PROPOSED VEGETATION

SITE DATA TABLE

ADDRESS:	STREET POMPANO
LAND USE DESIGNATION:	INDUSTRIAL
ZONING DESIGNATION:	I-1 GENERAL INDUSTRIAL
WASTEWATER:	CITY OF POMPANO
SERVICE PROVIDER:	
SITE AREA:	0,909 S / 0.71(ACRES (BCPA)

TREE DISPOSITION TABLE

SYM	QTY	BOTANICAL NAME	COMMON NAME	DIMENSIONS	CONDITION (GOOD, FAIR, POOR)	REMAIN, REMOVE, RELOCATE
PALMS						
1SP	1	Sabal Palmetto	Cabbage	X 10' SPR.	Good	Remove
2SP	1	Sabal Palmetto	Cabbage	OA x 8' SPR.	Good	
TREES						
1FB	1	Ficus Benjamina	Weeping Fig	21' OA x 20' SPR. x 18" DBH.	Good	Remove

DRC

PZ20-12000049

5/4/2022

M Hudson DESIGN
401 Heritage Drive, Suite 232, Jupiter, FL 33458
561-319-2474 | MHudsonDesign.com

THE NEW AUTO TOY STORE

929 S.W. 8TH STREET
POMPANO BEACH , FL

DATE:	3/31/22
DESIGNER:	MH
CAD:	DF/LC
PROJECT NO.:	22-026
DRAWING NAME:	DEMOLITION PLAN
REVISION:	R1
SCALE:	1"=10'-0"
DRAWING CODE:	D
SHEET NO.:	01 OF 04