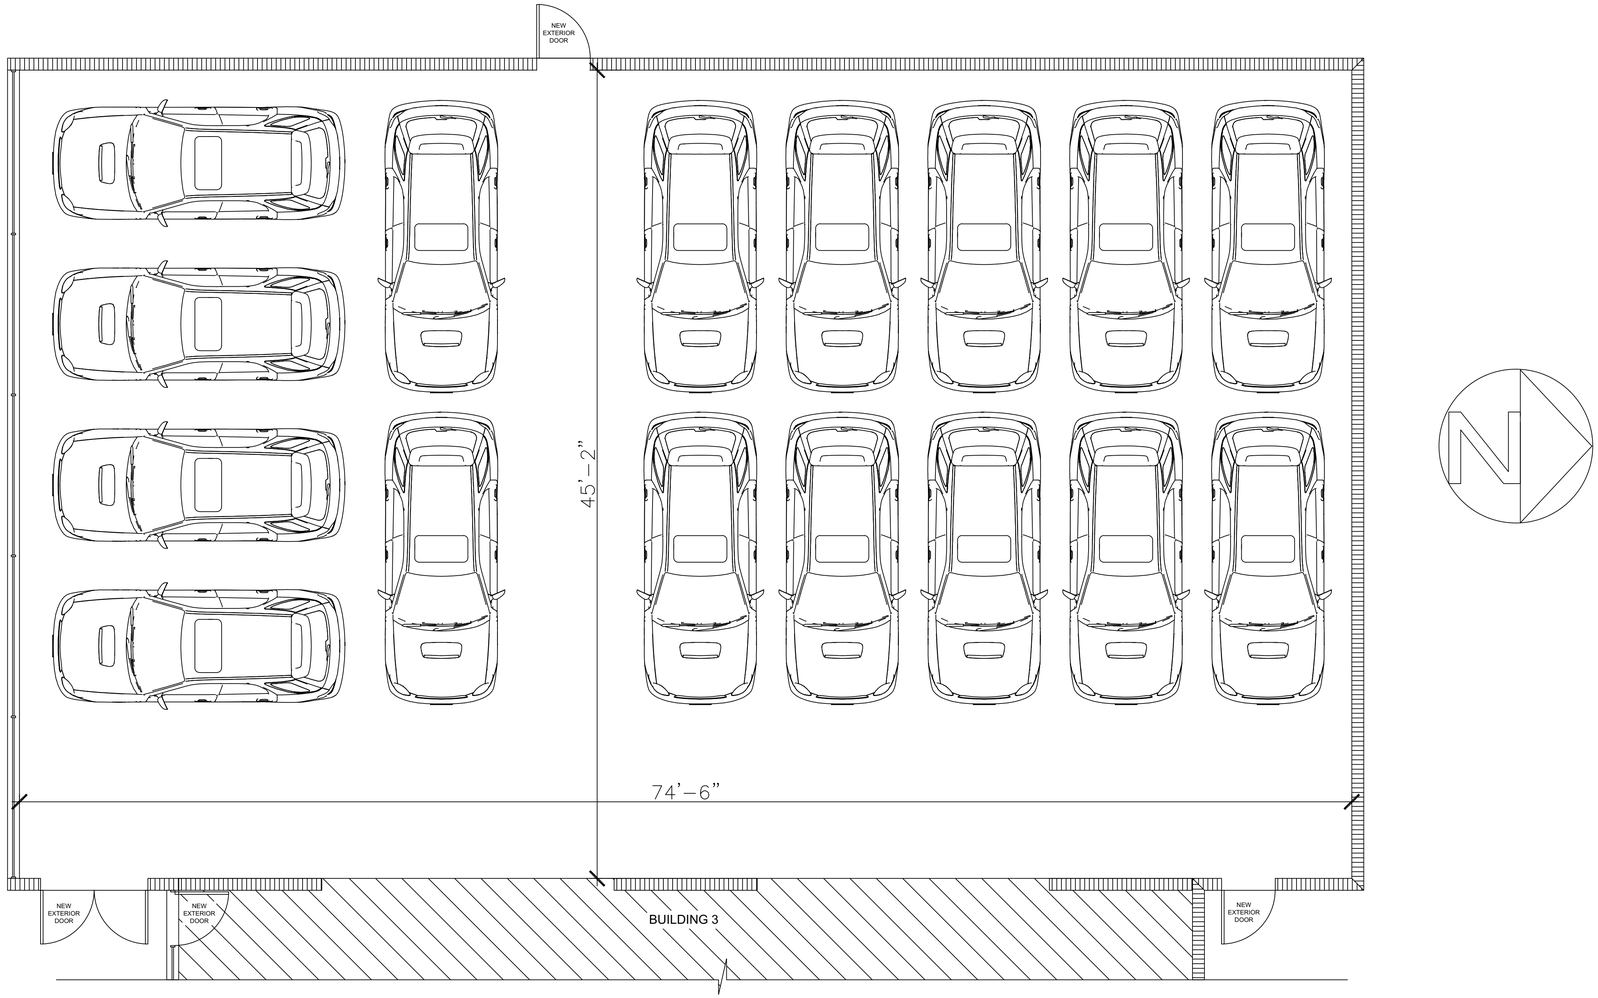

A
-
FIRST FLOOR ARCHITECTURAL FLOOR PLAN - BUILDING 2
1/4"=1'

A-5
-
FIRST FLOOR ARCHITECTURAL PLAN - BUILDING 2

SCALE: 1/4"=1'

REVISIONS:

A	ISSUED FOR REVIEW 3/29/2022

Paul Orr P.E. 64898

Digitally signed by Paul Orr P.E. 64898
Date: 2022.03.29 19:17:22 -04'00'

NUTEK Engineering, LLC
421 S. FEDERAL HWY Phone (954) 670-9210
DANIA BEACH FLORIDA 33004

THE NEW AUTO TOY STORE
929 SW 8TH STREET
POMPANO BEACH, FL, 33069

DRAWN: J.P.D.
DATE: 3/29/2022
PROJECT NUMBER:
SHEET NUMBER: A-5

DRC
PZ20-12000049
5/4/2022