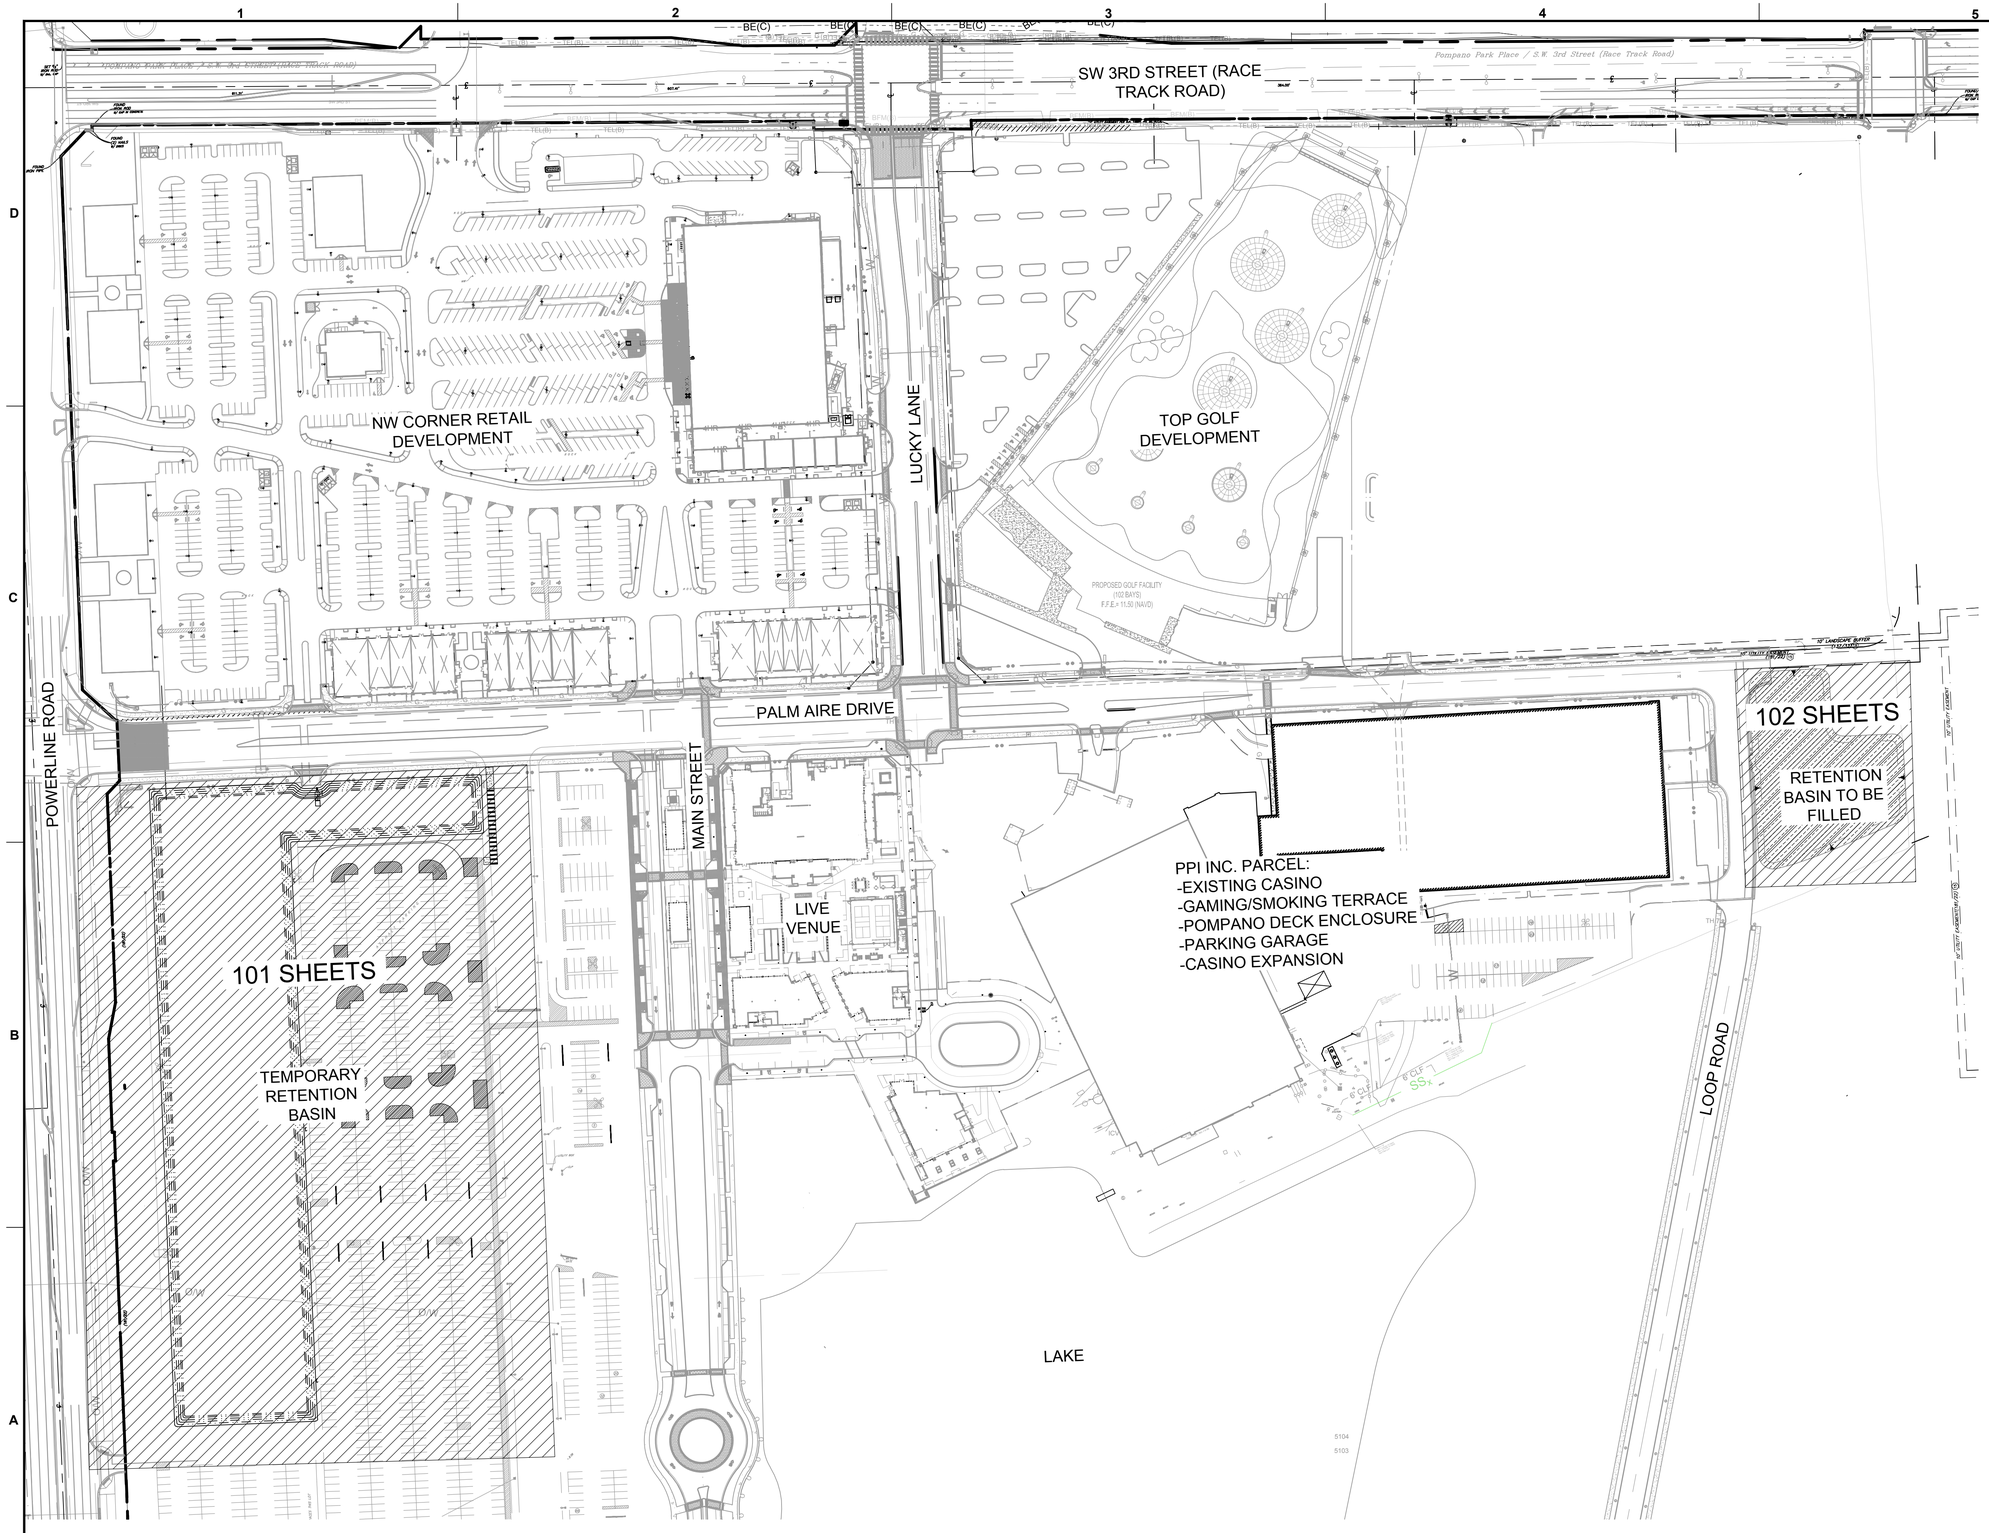

GRAPHIC SCALE

0 100 200

SCALE: 1" = 100'

NOTE: PRINTED DRAWING SIZE MAY HAVE CHANGED FROM ORIGINAL. VERIFY SCALE USING BAR SCALE ABOVE.

N

NOTE:
ELEVATIONS SHOWN HEREON ARE IN FEET AND BASED ON THE NORTH AMERICAN VERTICAL DATUM OF 1988 (NAVD 88).

KEITH
301 East Atlantic Blvd.
Pompano Beach, FL 33060
PH: (954) 788-3400
Florida Engineering Business License: CA7928
Florida Surveyor and Mapper Business License: LB6860
Florida Landscape Architecture Business License: LC26000457

REVISIONS

NO.	DESCRIPTION	DATE

RESPONSIBILITY FOR THE USE OF THESE PLANS PRIOR TO OBTAINING PERMITS FROM ALL AGENCIES HAVING JURISDICTION OVER THE PROJECT WILL FALL SOLELY UPON THE USER.

ISSUE DATE:	06/19/23
DESIGNED BY:	MP
DRAWN BY:	MP
CHECKED BY:	SW, CA
BID-CONTRACT:	

CHRISTOPHER T. ANDREONI, P.E.
FLORIDA REG. NO. 84184
(FOR THE FIRM)

CLIENT

POMPANO PARK JV LAND HOLDINGS, LLC

PROJECT

LIVE! RESORTS POMPANO TEMPORARY RETENTION BASIN

SHEET TITLE

OVERALL KEY PLAN

SHEET NUMBER GI-004

PROJECT NUMBER 10230.09

Plotted by: mpinzon On 6/27/2023 9:11 AM

Drawing name: Q:\10230.09 - LIVE Pompano - Cordish Master Development\Engineering\Top Golf\10230.09-GI-0XX - OVERALL KEY PLAN.dwg