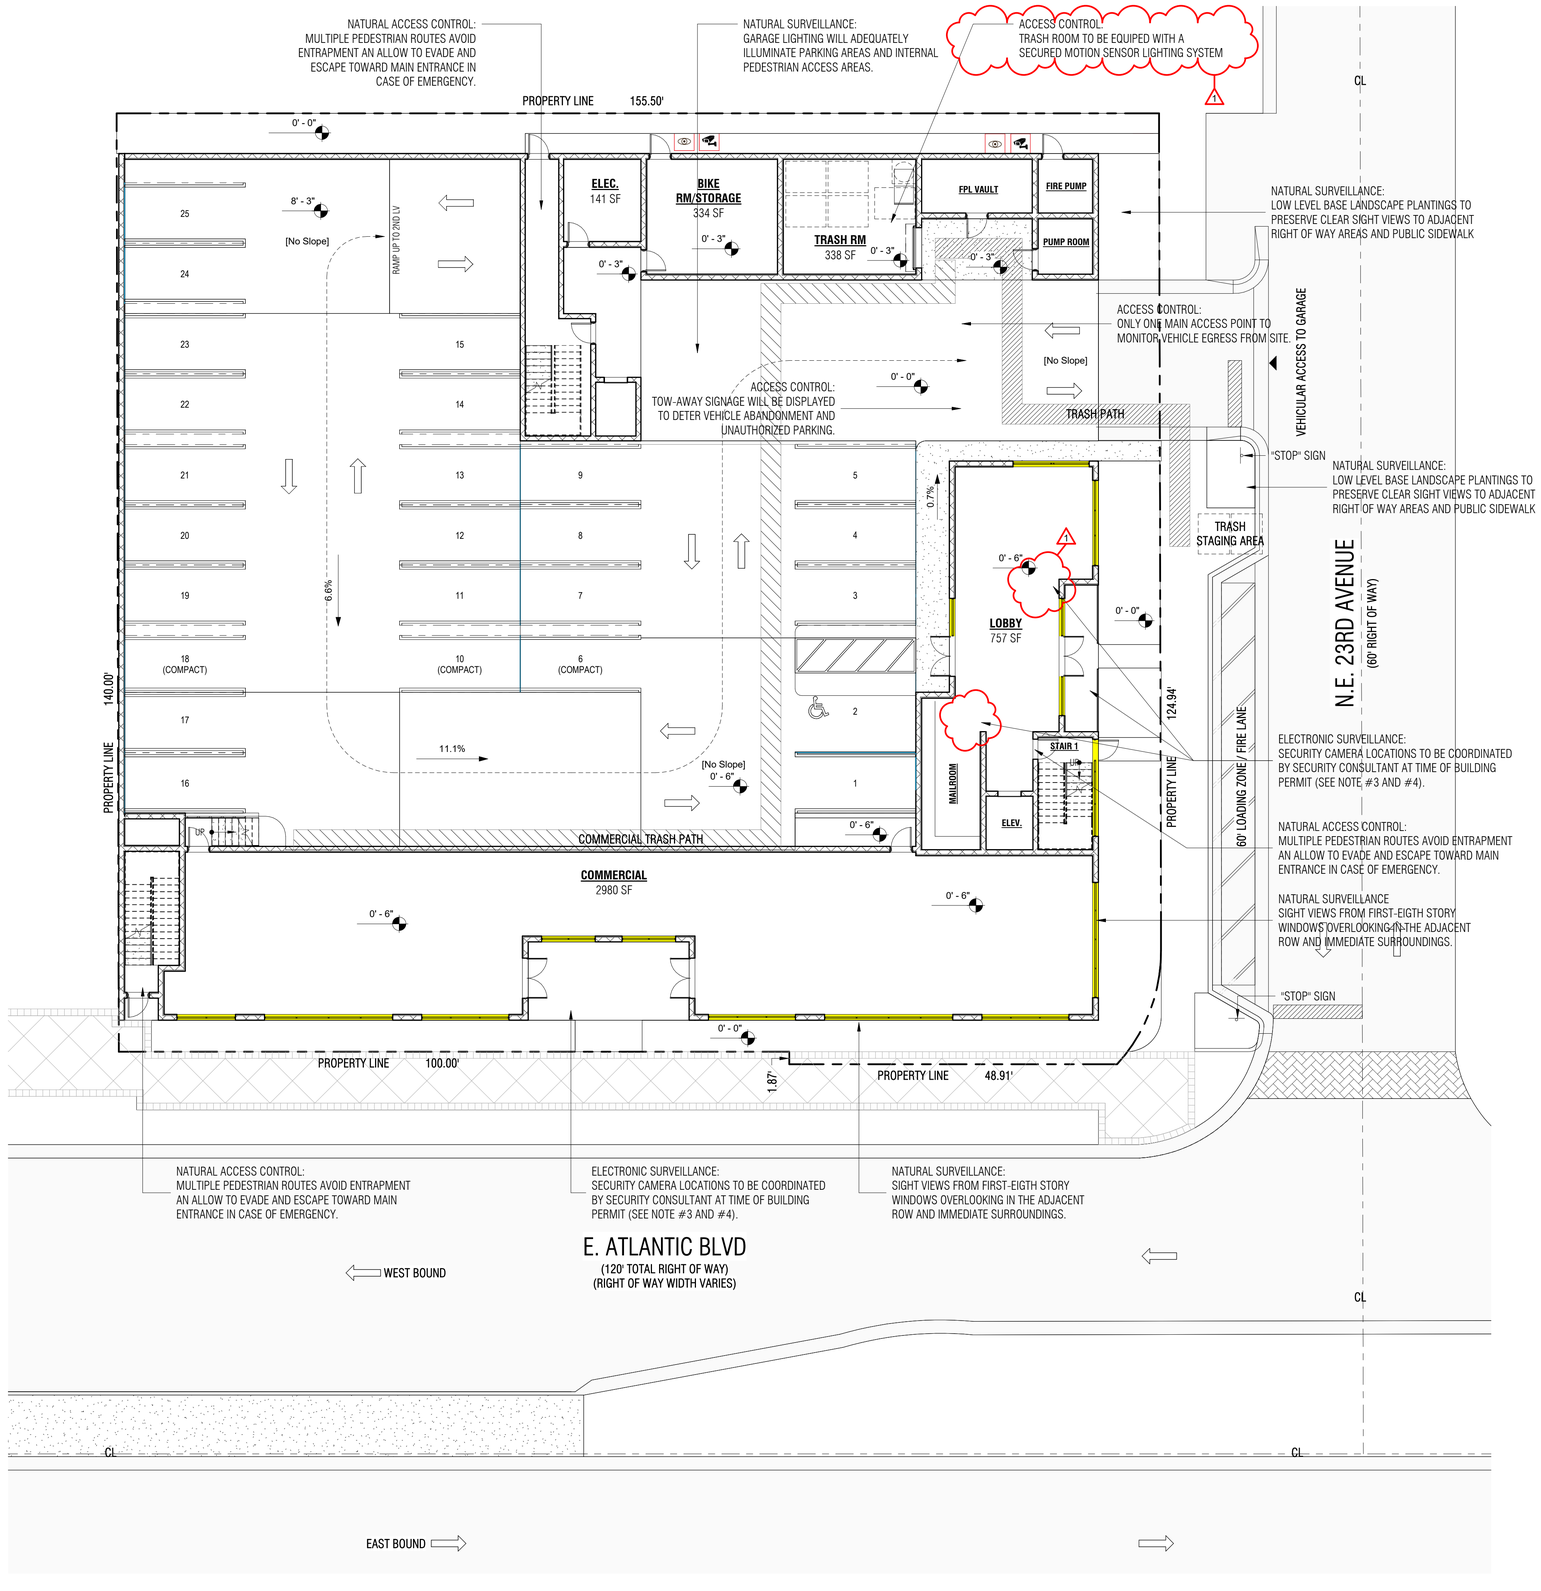

1 CPTED PLAN - GROUND LEVEL

SCALE: 3/32" = 1'-0"

DRC
PZ25-12000020
11/05/2025

CPTED SYMBOLS LEGEND

- **ACN:** ACCESS CONTROL (NATURAL)
- **AS:** ACTIVITY SUPPORT
- **M:** MAINTENANCE
- **SE:** SURVEILLANCE (ELECTRONIC)
- **SE:** SURVEILLANCE (NATURAL)
- **TR:** TERRITORIAL REINFORCEMENT
- **TR:** TERRITORIAL REINFORCEMENT

CRIME PREVENTION THROUGH ENVIRONMENTAL DESIGN NOTES:

REFER TO THE ACCOMPANYING CPTED NARRATIVE AND NOTES (SHEET SP-103) FOR ADDITIONAL INFORMATION AS TO HOW THE CPTED PRINCIPLES ARE BEING IMPLEMENTED FOR THIS PROJECT.

AUSTIN FOX ARCHITECTURE

ALL DESIGNS AND DETAILS INDICATED BY AND REPRESENTED BY THIS DRAWING ARE FOR USE ON AND IN CONJUCTION WITH TE SPECIFIED PROJECT. ALL DRAWINGS HEREIN ARE THE PORPERTY OF AUSTIN FOX ARCHITECTURE AND NOT TO BE USED OR REPRODUCED IN WHOLE OR IN PART WITHOUT THE ADVANCED WRITTEN PERMISSION AND CONSENT FROM AUSTIN FOX ARCHITECTURE. WRITTEN DIMENSIONS TAKE PRECEDENCE OVER SCALED DIMENSIONS. TO THE BEST OF OUR KNOWLEDGE, THE DESIGNS HEREIN ARE THE PROPERTY OF THE ARCHITECT AND COMPLY WITH THE APPLICABLE MINIMUM CODES AND THE APPLICABLE FIRE SAFETY STANDARDS ATE THE TIME OF THEIR PREPARATION AS DETERMINED BY THE LOCAL AUTHORITIES IN ACCORDANCE WITH SECTION 106 (F.B.C.) FLORIDA BUILDING CODE AND 553 FLORIDA STATUTES. NOTE: AUTHENTIC COPIES OF THIS DOCUMENT SHALL BEAR THE SIGNATURE IN ORIGINAL AND THE SEAL OF THE ATTESTING ARCHITECT OR ENGINEER OF RECORD.

COPY RIGHT 2024 - 2028

DRC SUBMISSION

DESIGN DEVELOPMENT

PROJECT NAME:

ATLANTICO

PROJECT ADDRESS:
2217, 2219 AND 2233 E ATLANTIC BLVD, POMPANO BEACH, FLORIDA 33062

OWNER NAME:
TBD

OWNER ADDRESS:
2217, 2219 and 2233 E ATLANTIC BLVD, POMPANO BEACH, FLORIDA 33062

ARCHITECT
AUSTIN FOX ARCHITECTURE
1754 E Commercial Blvd
FORT LAUDERDALE, FL 33334
PH: 954-790-2702
INFO@AF-ARCHITECT.COM
AR101117

STRUCTURAL ENGINEER:
TBD
Name
PH:
email

MEP ENGINEERING
TBD
ADDRESS LINE
ADDRESS LINE
phone
email

CIVIL ENGINEER
HOWARD JABLON, P.E.
AJ HYDRO ENGINEERING, INC
5932 NW 73rd Court, Parkland, FL 33067
PH: 954-947-3397
ajhydro@bellsouth.net

LANDSCAPE ARCHITECT
RAHIM VEDAEE
EnviroScape
4132 SW 51 Street, Dania Beach, FL 33314
PH: 954-868-4763
rvedaee1@yahoo.com

Austin Fox
Digitally signed by Austin Fox
Date: 2025.09.09 17:18:17 -04'00'

SEAL & SIGNATURE

REVISION LOG

No.	Description	Date
1	PRE-APP	06.10.25

CPTED PLAN - GROUND LEVEL

Project number	AF2475
Date	09/09/2025
Drawn by	Author
Checked by	Checker

CP-100

Scale: As indicated