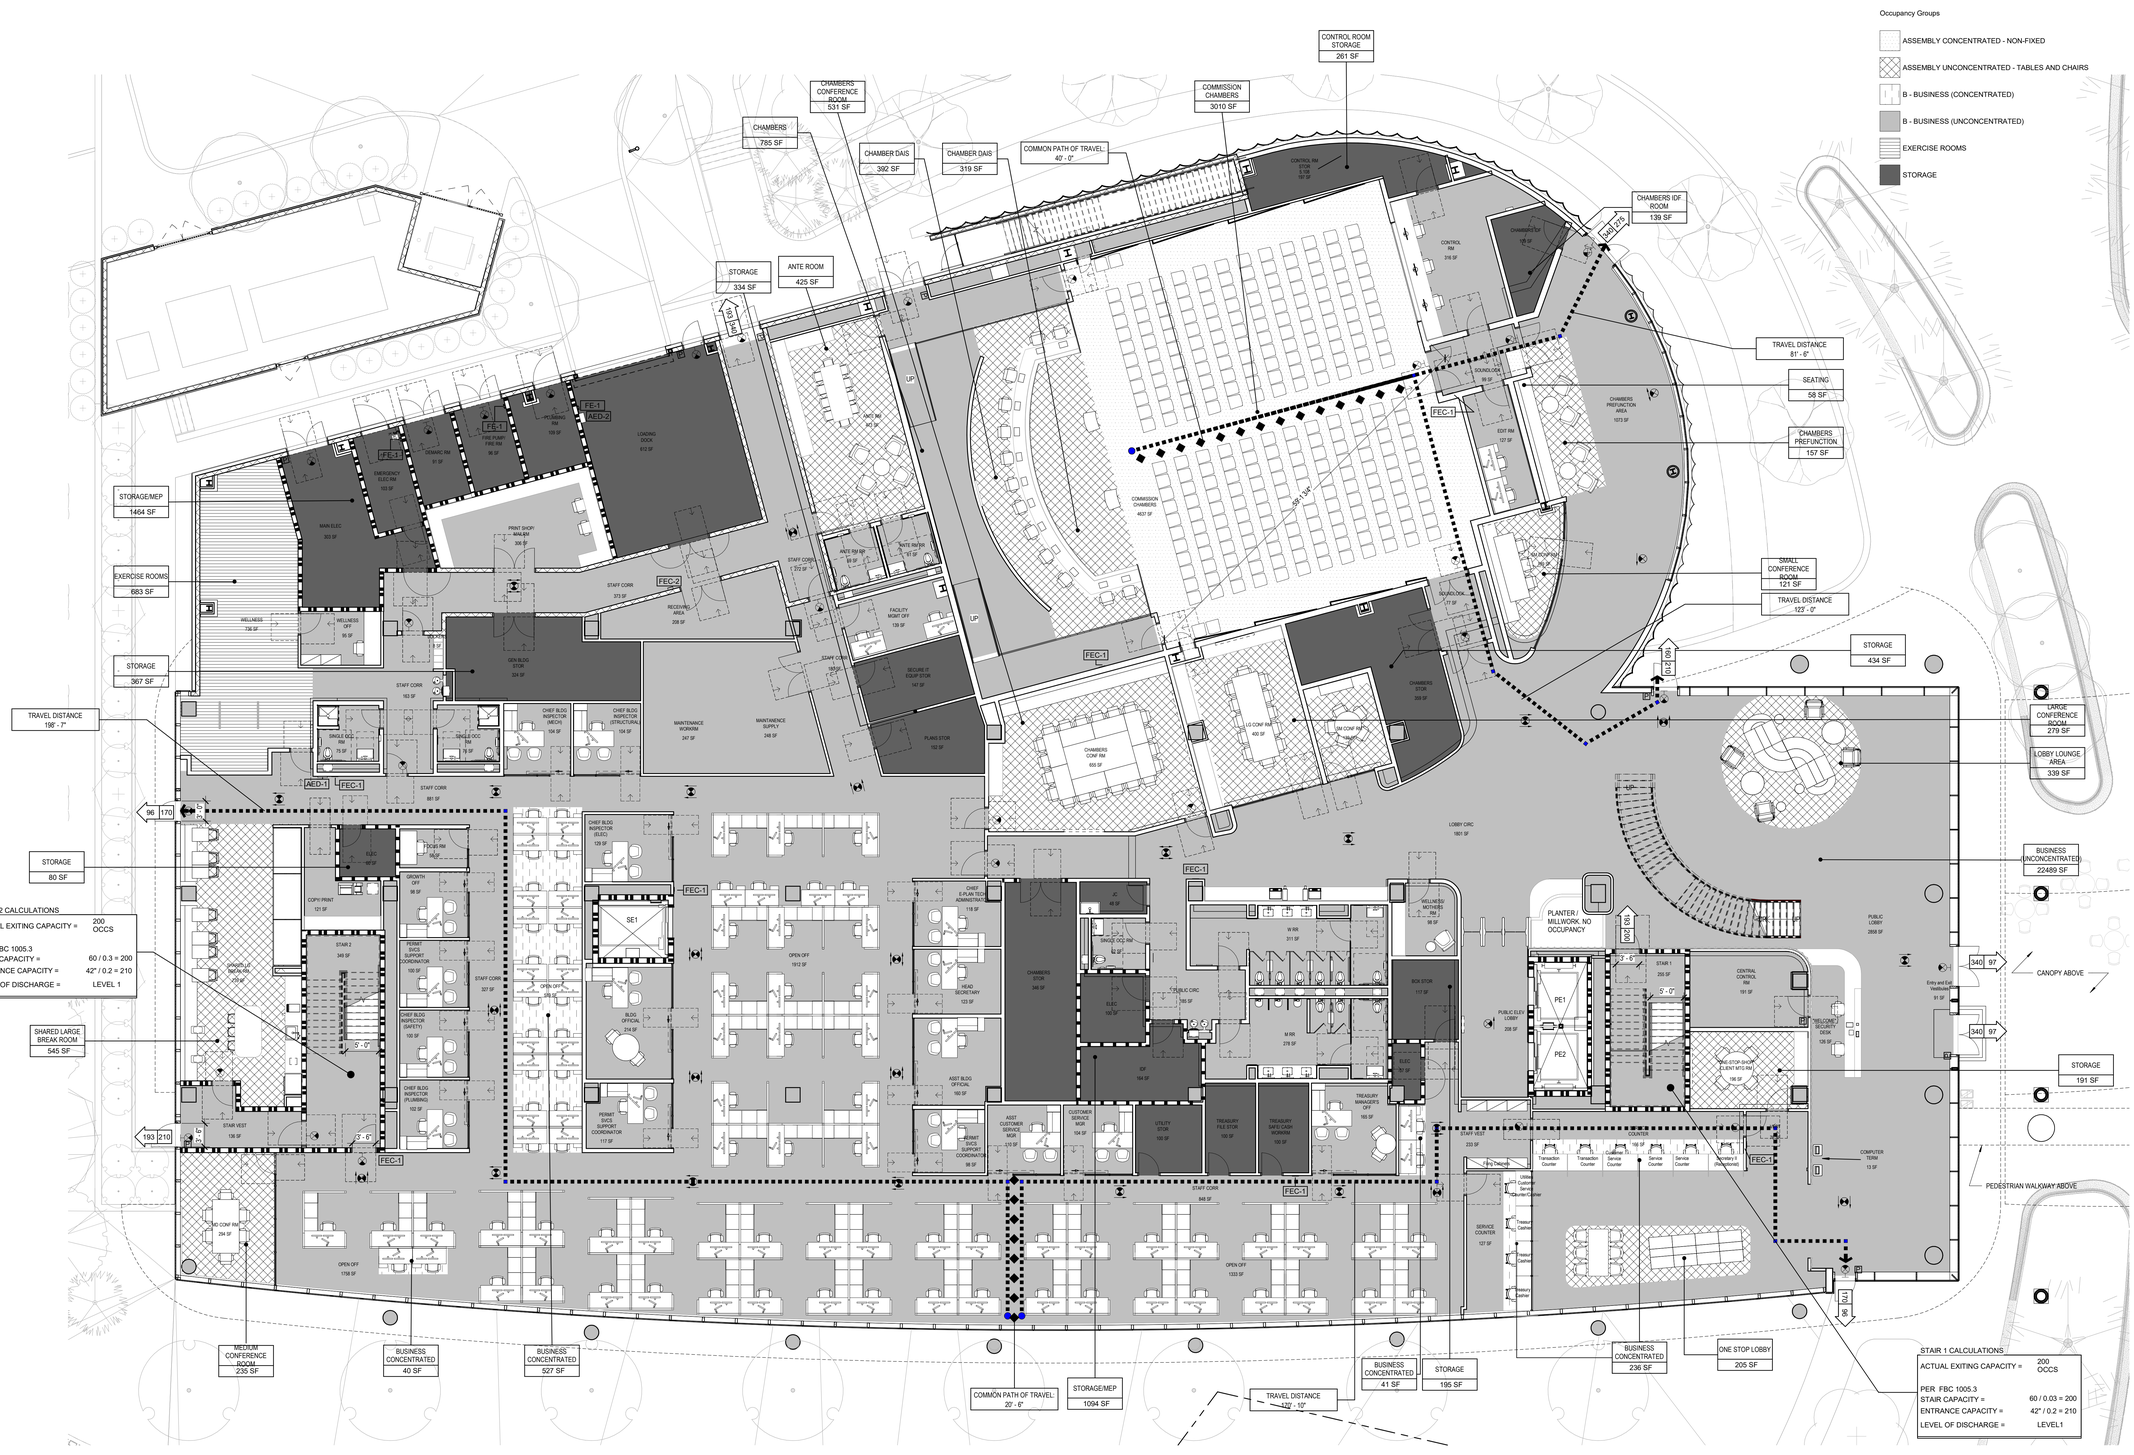

1 LIFE SAFETY PLAN - LEVEL 1
1/8" = 1'-0"

LIFE SAFETY PLAN LEGEND

LIFE SAFETY

- CEILING MOUNTED EXIT SIGN / DIRECTION OF TRAVEL
- WALL MOUNTED EXIT SIGN
- OCCUPANT LOAD
- MAX CAPACITY
- FE-1 WALL MOUNTED FIRE EXTINGUISHER
- FEC-1 FULLY RECESSED WALL MOUNTED - FIRE EXTINGUISHER CABINET
- FEC-2 WALL MOUNTED - FIRE EXTINGUISHER CABINET
- AED AED DEFIBRILLATOR

WALL RATINGS

- 1 HR FIRE BARRIER (Fire Rating = 1)
- 2 HR FIRE RATED BARRIER (Fire Rating = 2)

- X' - Y" (ACTUAL) — MAX TRAVEL TO AN EXIT
- X' - Y" (ACTUAL) — COMMON PATH OF TRAVEL
- X' - Y" (ACTUAL) — DEAD END

GENERAL LIFE SAFETY PLAN NOTES

1. THE INTENT OF THESE DRAWINGS ARE TO PROVIDE THE OCCUPANCY, USE AND LIMITS OF THE FLOOR. DETAILED INFORMATION OF THE SYSTEMS NOTED ARE DELINEATED IN THE CONSTRUCTION DOCUMENTS AND SPECIFICATIONS

2. THE OCCUPANCY USE PLAN INDICATES THE DEPLOYMENT OF USES WHICH POPULATE THE DESIGN OCCUPANT LOAD SCHEDULES ON THIS SHEET. PER FBC 508.2 & 1004.1.2 AND FFPC 7.3.1.2, EACH USE IS TABULATED INDIVIDUALLY.

3. THE OCCUPANCY CLASSIFICATION PLAN INDICATES THE OCCUPANCY CLASSIFICATION OF THE FLOOR AND THE BORDERS OF MIXED OCCUPANCY AREAS.

OCCUPANT LOAD

OCC TABULATION TABLE LEVEL 1

USE	FBC	FFPC	AREA	OCCUPANCY FACTOR	OCCUPANCY LOAD
COMMISSION CHAMBERS	A3 (CONCENTRATED, NON-FIXED)	A3 (CONCENTRATED, NON-FIXED)	3010 SF	7 SF	431
SEATING	A3 (CONCENTRATED, NON-FIXED)	A3 (CONCENTRATED, NON-FIXED)	210 SF	7 SF	33
ANTE ROOM	A3 (UNCONCENTRATED)	A3 (UNCONCENTRATED)	425 SF	15 SF	29
CHAMBER DAIS	A3 (UNCONCENTRATED)	A3 (UNCONCENTRATED)	711 SF	15 SF	49
CHAMBERS CONFERENCE ROOM	A3 (UNCONCENTRATED)	A3 (UNCONCENTRATED)	531 SF	15 SF	36
CHAMBERS PREFUNCTION	A3 (UNCONCENTRATED)	A3 (UNCONCENTRATED)	157 SF	15 SF	11
LARGE CONFERENCE ROOM	A3 (UNCONCENTRATED)	A3 (UNCONCENTRATED)	279 SF	15 SF	19
LOBBY LOUNGE AREA	A3 (UNCONCENTRATED)	A3 (UNCONCENTRATED)	339 SF	15 SF	23
MEDIUM CONFERENCE ROOM	A3 (UNCONCENTRATED)	A3 (UNCONCENTRATED)	235 SF	15 SF	16
ONE STOP LOBBY	A3 (UNCONCENTRATED)	A3 (UNCONCENTRATED)	205 SF	15 SF	14
SHARED LARGE BREAK ROOM	A3 (UNCONCENTRATED)	A3 (UNCONCENTRATED)	545 SF	15 SF	37
SMALL CONFERENCE ROOM	A3 (UNCONCENTRATED)	A3 (UNCONCENTRATED)	233 SF	15 SF	17
STORAGE	A3 (UNCONCENTRATED)	A3 (UNCONCENTRATED)	191 SF	300 SF	1
BUSINESS CONCENTRATED	B - BUSINESS (CONCENTRATED)	BUSINESS CONCENTRATED	845 SF	50 SF	18
BUSINESS (UNCONCENTRATED)	B - BUSINESS (UNCONCENTRATED)	BUSINESS	22489 SF	150 SF	150
CHAMBERS	B - BUSINESS (UNCONCENTRATED)	BUSINESS	785 SF	150 SF	6
EXERCISE ROOMS	EXERCISE ROOMS	EXERCISE ROOMS	683 SF	50 SF	14
CHAMBERS IDF ROOM	STORAGE/MEP (S2)	STORAGE (S2)	139 SF	300 SF	1
CONTROL ROOM STORAGE	STORAGE/MEP (S2)	STORAGE (S2)	261 SF	300 SF	1
STORAGE	STORAGE/MEP (S2)	STORAGE (S2)	1410 SF	300 SF	8
STORAGE/MEP	STORAGE/MEP (S2)	STORAGE (S2)	2558 SF	300 SF	9
GRAND TOTAL			36242 SF		923

ROCAPOINT PARTNERS

pompano beach
Florida's Warmest Welcome

Project
Pompano Beach City Hall & Parking Garage
125 Dixie HWY, Pompano Beach, FL 33060 USA

Client
RocaPoint Partners
309 East Paces Ferry Road
Suite 825
Atlanta, Georgia 30305

Prepared For
City Of Pompano Beach
100 West Atlantic Boulevard,
Pompano Beach, Florida 33060

Hellmuth, Obata & Kassabaum, Inc.
124 Giralda Avenue, Suite 100
Coral Gables, FL 33134 USA
t +1 786 539 0800
www.hok.com/studios/miami

Qualifying Agent, Jonathan Rae - FL Reg. No. AR92342

All reproduction & intellectual property rights reserved © 2025

In Association with

THA Consulting, Inc.
Parking
40 NW 3rd Street, Suite 1102
Miami, FL 33128
T. 305.560.7123
www.tha-consulting.com

Hammond & Associates INC
Mechanical, Fire Protection
499 N.W. 70th AVE, Suite 215
Plantation, FL 33317
PH: 954-327-7111
www.hammondengineers.com

Kugler Ning Lighting, Inc
Lighting design
247 West 37th Street Suite 1502
New York, NY 10018
www.kuglerning.com/

SOCOTEC Life Safety, LLC
Life Safety
1349 W Peachtree St NW Suite #1010
Atlanta, GA 30309
www.socotec.us

VDA, Inc
Vertical transportation
1000 West McNab Road, Suite 209
Pompano Beach, FL 33069

Brooks Acoustics
Acoustics
49 N. Federal Highway #121
Pompano Beach, FL 33062

NOT FOR CONSTRUCTION

Professional Seals
Digitally signed by Jonathan Rae
DN: CN=Jonathan Rae, dnQualifier=A01410C0000018F7C0E71C2000D4B4, O=HOK Group, C=US
Date: 2026.03.10 18:35:06-04'00'

STATE OF FLORIDA — JONATHAN RAE — AR0092342 — REGISTERED ARCHITECT

No.	Description	Date
	50% SCHEMATIC DESIGN	10/10/2025
	100% SCHEMATIC DESIGN	11/21/2025
	50% DESIGN DEVELOPMENT	01/23/2026
	100% DESIGN DEVELOPMENT	03/09/2026
	DRC SUBMISSION	03/11/2026

Project No: 24.74226.00
Phase: DRC Set

LIFE SAFETY PLAN - LEVEL 1

Sheet Number: G101

PZ26-12000002
05/27/2026

Original is 48 x 36. Do not scale contents of this drawing.

2026-03-10 6:07:45 PM