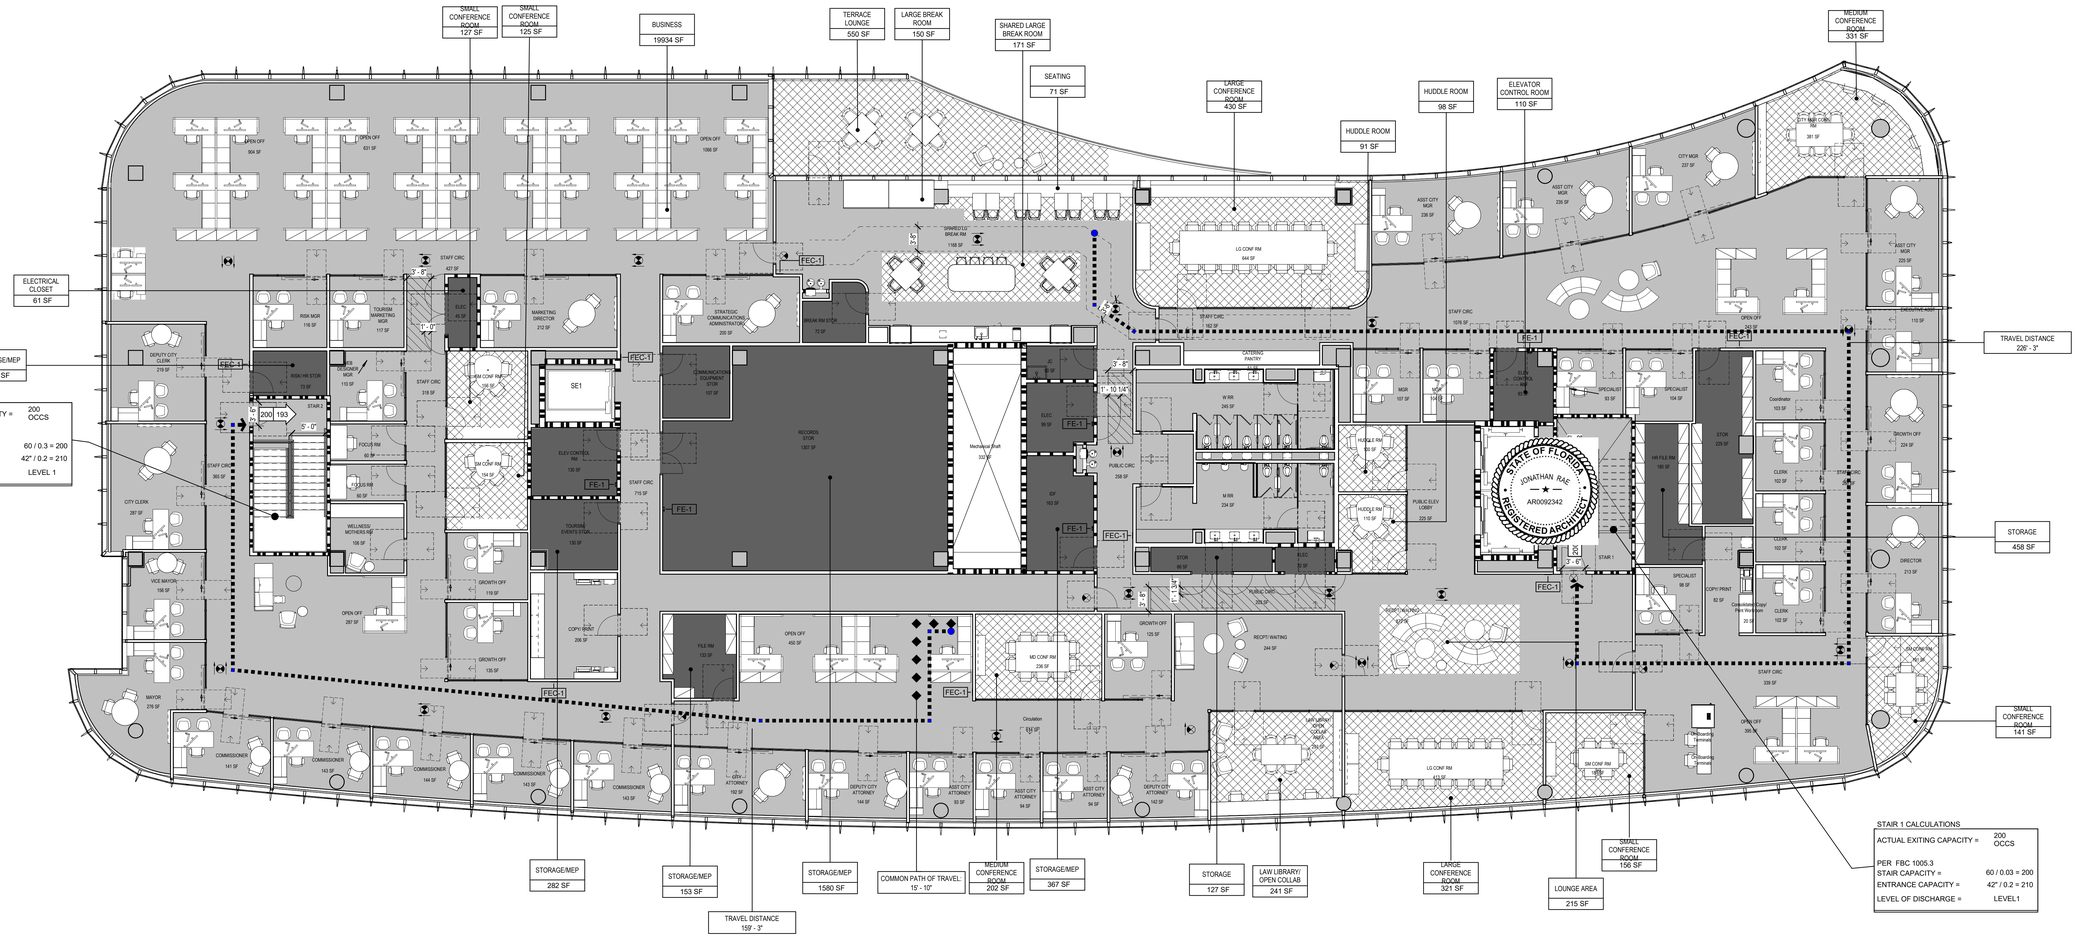

1 LIFE SAFETY PLAN - LEVEL 4
1/8" = 1'-0"

LIFE SAFETY PLAN LEGEND

LIFE SAFETY

- CEILING MOUNTED EXIT SIGN / DIRECTION OF TRAVEL
- WALL MOUNTED EXIT SIGN
- OCCUPANT LOAD
- 67 / 225 — MAX CAPACITY

FE-1	WALL MOUNTED FIRE EXTINGUISHER
FEC-1	FULLY RECESSED WALL MOUNTED - FIRE EXTINGUISHER CABINET
FEC-2	WALL MOUNTED - FIRE EXTINGUISHER CABINET
AED	AED DEFIBRILLATOR

WALL RATINGS

- 1 HR FIRE BARRIER (Fire Rating = 1)
- 2 HR FIRE RATED BARRIER (Fire Rating = 2)

- X' - Y" (ACTUAL) — MAX TRAVEL TO AN EXIT
- X' - Y" (ACTUAL) — COMMON PATH OF TRAVEL
- X' - Y" (ACTUAL) — DEAD END

GENERAL LIFE SAFETY PLAN NOTES

1. THE INTENT OF THESE DRAWINGS ARE TO PROVIDE THE OCCUPANCY, USE AND LIMITS OF THE FLOOR. DETAILED INFORMATION OF THE SYSTEMS NOTED ARE DELINEATED IN THE CONSTRUCTION DOCUMENTS AND SPECIFICATIONS

2. THE OCCUPANCY USE PLAN INDICATES THE DEPLOYMENT OF USES WHICH POPULATE THE DESIGN OCCUPANT LOAD SCHEDULES ON THIS SHEET. PER FBC 508.2 & 1004.1.2 AND FFPC 7.3.1.2, EACH USE IS TABULATED INDIVIDUALLY.

3. THE OCCUPANCY CLASSIFICATION PLAN INDICATES THE OCCUPANCY CLASSIFICATION OF THE FLOOR AND THE BORDERS OF MIXED OCCUPANCY AREAS.

OCCUPANT LOAD

OCC TABULATION TABLE LEVEL 4

USE	FBC	FFPC	AREA	OCCUPANCY FACTOR	OCCUPANCY LOAD
SEATING	A3 (CONCENTRATED, NON-FIXED)	A3 (CONCENTRATED, NON-FIXED)	71 SF		0
HUDDLE ROOM	A3 (UNCONCENTRATED)	A3 (UNCONCENTRATED)	189 SF	15 SF	14
LARGE BREAK ROOM	A3 (UNCONCENTRATED)	A3 (UNCONCENTRATED)	150 SF	15 SF	10
LARGE CONFERENCE ROOM	A3 (UNCONCENTRATED)	A3 (UNCONCENTRATED)	751 SF	15 SF	51
LAW LIBRARY/ OPEN COLLAB	A3 (UNCONCENTRATED)	A3 (UNCONCENTRATED)	241 SF	15 SF	17
LOUNGE AREA	A3 (UNCONCENTRATED)	A3 (UNCONCENTRATED)	215 SF	15 SF	15
MEDIUM CONFERENCE ROOM	A3 (UNCONCENTRATED)	A3 (UNCONCENTRATED)	533 SF	15 SF	37
SHARED LARGE BREAK ROOM	A3 (UNCONCENTRATED)	A3 (UNCONCENTRATED)	171 SF	15 SF	12
SMALL CONFERENCE ROOM	A3 (UNCONCENTRATED)	A3 (UNCONCENTRATED)	549 SF	15 SF	39
TERRACE LOUNGE	A3 (UNCONCENTRATED)	A3 (UNCONCENTRATED)	550 SF	15 SF	37
BUSINESS CONCENTRATED	B - BUSINESS (CONCENTRATED)	BUSINESS CONCENTRATED	39 SF	50 SF	1
BUSINESS	B - BUSINESS (UNCONCENTRATED)	BUSINESS	19934 SF	150 SF	133
ELECTRICAL CLOSET	STORAGE/MEP (S2)	STORAGE (S2)	61 SF	300 SF	1
ELEVATOR CONTROL ROOM	STORAGE/MEP (S2)	STORAGE (S2)	110 SF	300 SF	1
STORAGE	STORAGE/MEP (S2)	STORAGE (S2)	586 SF	300 SF	3
STORAGE/MEP	STORAGE/MEP (S2)	STORAGE (S2)	2474 SF	300 SF	11
GRAND TOTAL			26623 SF		382

2026-03-10 6:08:55 PM

ROCAPOINT PARTNERS

pompano beach
Florida's Warmest Welcome

Project

Pompano Beach City Hall & Parking Garage
125 Dixie HWY, Pompano Beach, FL 33060 USA

Client

RocaPoint Partners
309 East Paces Ferry Road
Suite 825
Atlanta, Georgia 30305

Prepared For

City Of Pompano Beach
100 West Atlantic Boulevard,
Pompano Beach, Florida 33060

Hellmuth, Obata & Kassabaum, Inc.
124 Giralda Avenue, Suite 100
Coral Gables, FL 33134 USA
t +1 786 539 0800
www.hok.com/studios/miami

Qualifying Agent, Jonathan Rae - FL Reg. No. AR92342

All reproduction & intellectual property rights reserved © 2025

In Association with

THA Consulting, Inc.
Parking
40 NW 3rd Street, Suite 1102
Miami, FL 33128
T. 305.592.7123
www.tha-consulting.com

Hammond & Associates INC
Mechanical, Fire Protection
499 N.W. 70th AVE, Suite 215
Plantation, FL 33317
PH: 954-327-7111
www.hammondengineers.com

Kugler Ning Lighting, Inc
Lighting design
247 West 37th Street Suite 1502
New York, NY 10018
www.kuglerning.com/

SOCOTEC Life Safety, LLC
Life Safety
1349 W Peachtree St NW Suite #1010
Atlanta, GA 30309
www.socotec.us

VDA, Inc
Vertical transportation
1000 West McNab Road, Suite 209
Pompano Beach, FL 33069

Brooks Acoustics
Acoustics
49 N. Federal Highway #121
Pompano Beach, FL 33062

NOT FOR CONSTRUCTION

Professional Seals
Legacy signed by Jonathan Rae
DN: CN=Jonathan Rae, dnQualifier=A01410C20000...01B7FC0E71C20000464A, O=HOK Group, C=US
Date: 2026.03.10 18:55:53 -04'00'

STATE OF FLORIDA
JONATHAN RAE
AR0092342
REGISTERED ARCHITECT

No.	Description	Date
	50% SCHEMATIC DESIGN	10/10/2025
	100% SCHEMATIC DESIGN	11/21/2025
	50% DESIGN DEVELOPMENT	01/23/2026
	100% DESIGN DEVELOPMENT	03/09/2026
	DRC SUBMISSION	03/11/2026

Project No: 24.74026.00
Sheet No:

LIFE SAFETY PLAN - LEVEL 4

Sheet Number

G104

PZB
PZ26-12000002
05/27/2026

Original is 48 x 36. Not to scale contents of this drawing.
The plans and specifications shown on this drawing are the property of HOK and shall not be used in whole or in part for any work by any party other than HOK without the written consent of HOK. These plans and specifications are not to be changed or copied in any form or manner whatsoever nor are they to be assigned to any third party without first obtaining the written permission and consent of HOK. In the event of unauthorized reuse of these plans and specifications by any third party, the third party agrees to indemnify and hold harmless HOK from all claims, damages, losses and expenses including attorneys' fees arising out of or resulting therefrom.