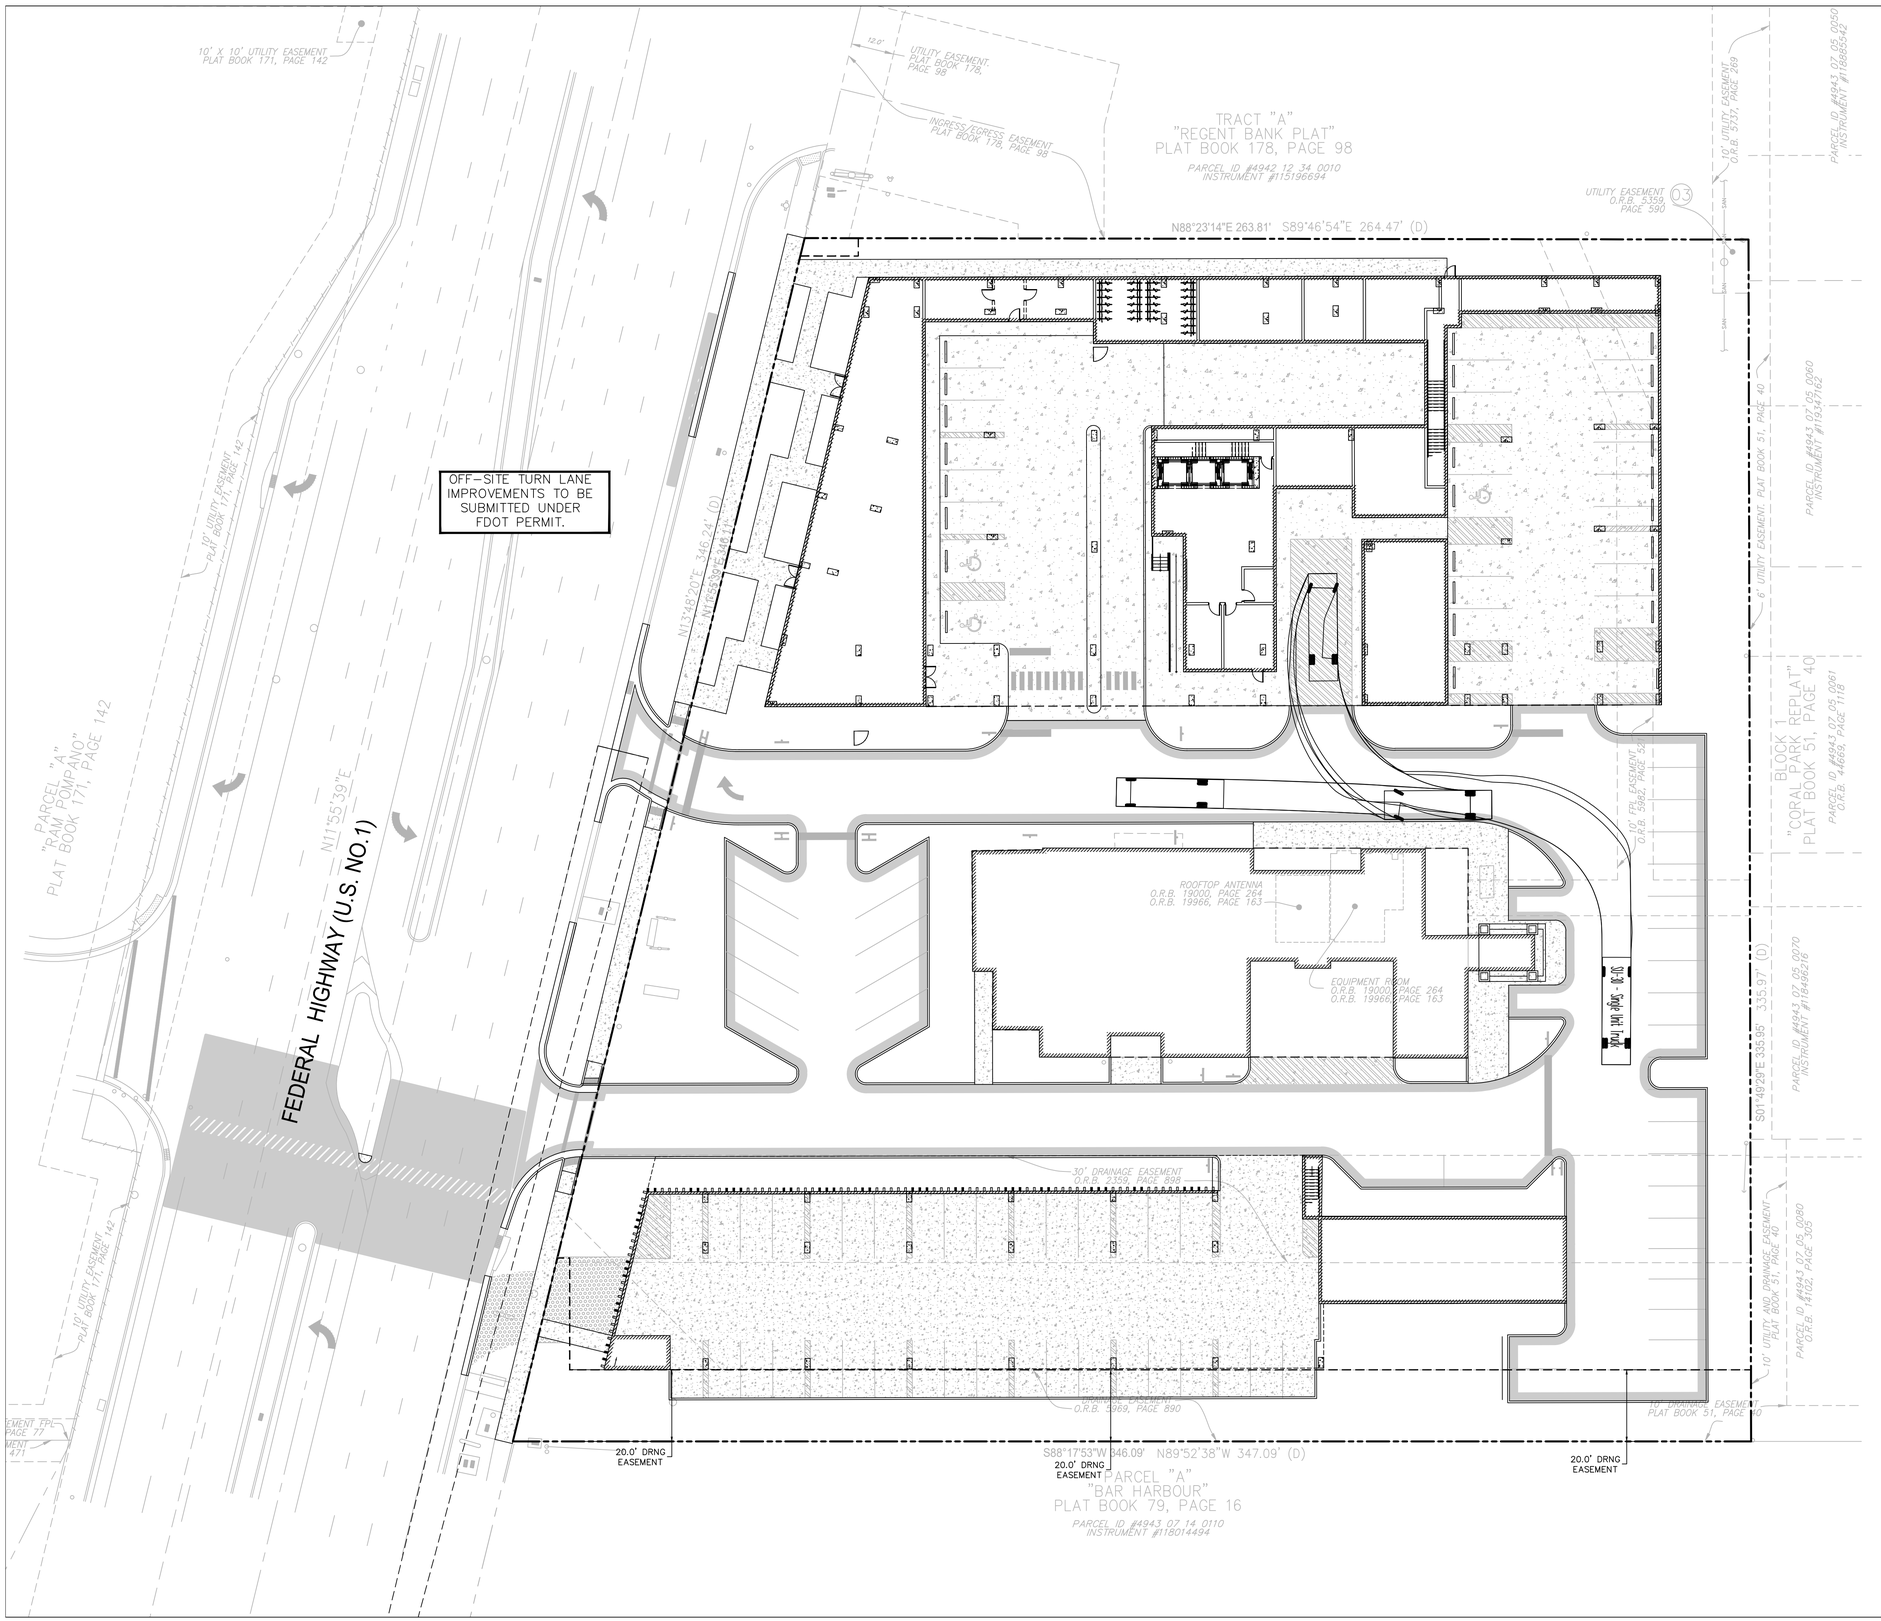

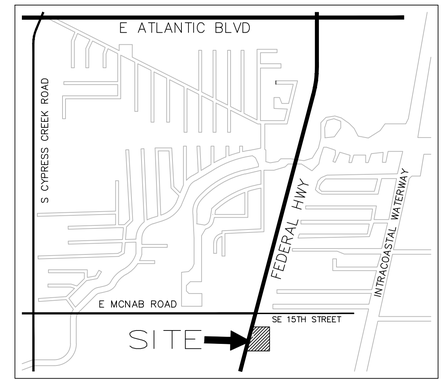

LOCATION MAP

NTS

NORTH

LEGEND:

- 0.00 — PROPOSED ELEVATION (NAVD)
- +5.32 — EXISTING ELEVATION (NAVD)
- PROPOSED CATCH BASIN
- PROPOSED PLUG
- TEE
- W — WATER METER
- DOUBLE DETECTOR CHECK W/ WAFER CHECK VALVE ON DOWNSTREAM SIDE
- REDUCED PRESSURE BACKFLOW PREVENTOR
- DIRECTIONAL FLOW ARROW AND GRAVITY SEWER
- PROPOSED MANHOLE
- W — WATER MAIN
- FM — SANITARY FORCE MAIN
- VALVE
- FIRE HYDRANT
- SIAMESE CONNECTION
- CLEANOUT
- EDGE OF PROPOSED PAVEMENT (ASPHALT)
- DIRECTION OF SURFACE DRAINAGE
- SAMPLE POINT
- EXIST. WATER MAIN
- EXIST. UTILITY LINE TO BE ABANDONED IN PLACE

DRC
PZ24-12000027
04/15/2026

Blake M Kidwell

Digitally signed by Blake M Kidwell
DN: c=US, o=Unaffiliated, dnQualifier=A01410C000001 8E75F903E100026EDE, cn=Blake M Kidwell
Date: 2026.03.11 17:27:14 -04'00'

This document has been digitally signed and sealed by Blake M. Kidwell on 03/11/2026.

Printed copies of this document are not considered signed and sealed.

FLYNN ENGINEERING
241 COMMERCIAL BLVD., LAUDERDALE-BY-THE-SEA, FL 33308
PHONE (954) 522-1004 | WWW.FLYNNENGINEERING.COM
EB# 6578

Sheet Title: GARBAGE TRUCK TURNING EXHIBIT

Job Title: 1600 S FEDERAL HIGHWAY (MIXED-USE PROJECT)
1600 S FEDERAL HIGHWAY
POMPANO BEACH, FLORIDA 33062

NORTH

Revisions

1		
2		
3		
4		
5		
6		
7		
8		
9		

Phase:
PERMIT DOCUMENTS

BLAKE M. KIDWELL LICENSE No 91488 STATE OF FLORIDA PROFESSIONAL ENGINEER

Scale: 1"=20'	Date 12/18/24
Job No. 24-1832.00	Plot Date 03/11/26
Drawn by BMK	Sheet No. X1
Proj. Mgr. BMK	
Appr. by BMK	1 of -