AR 0008428

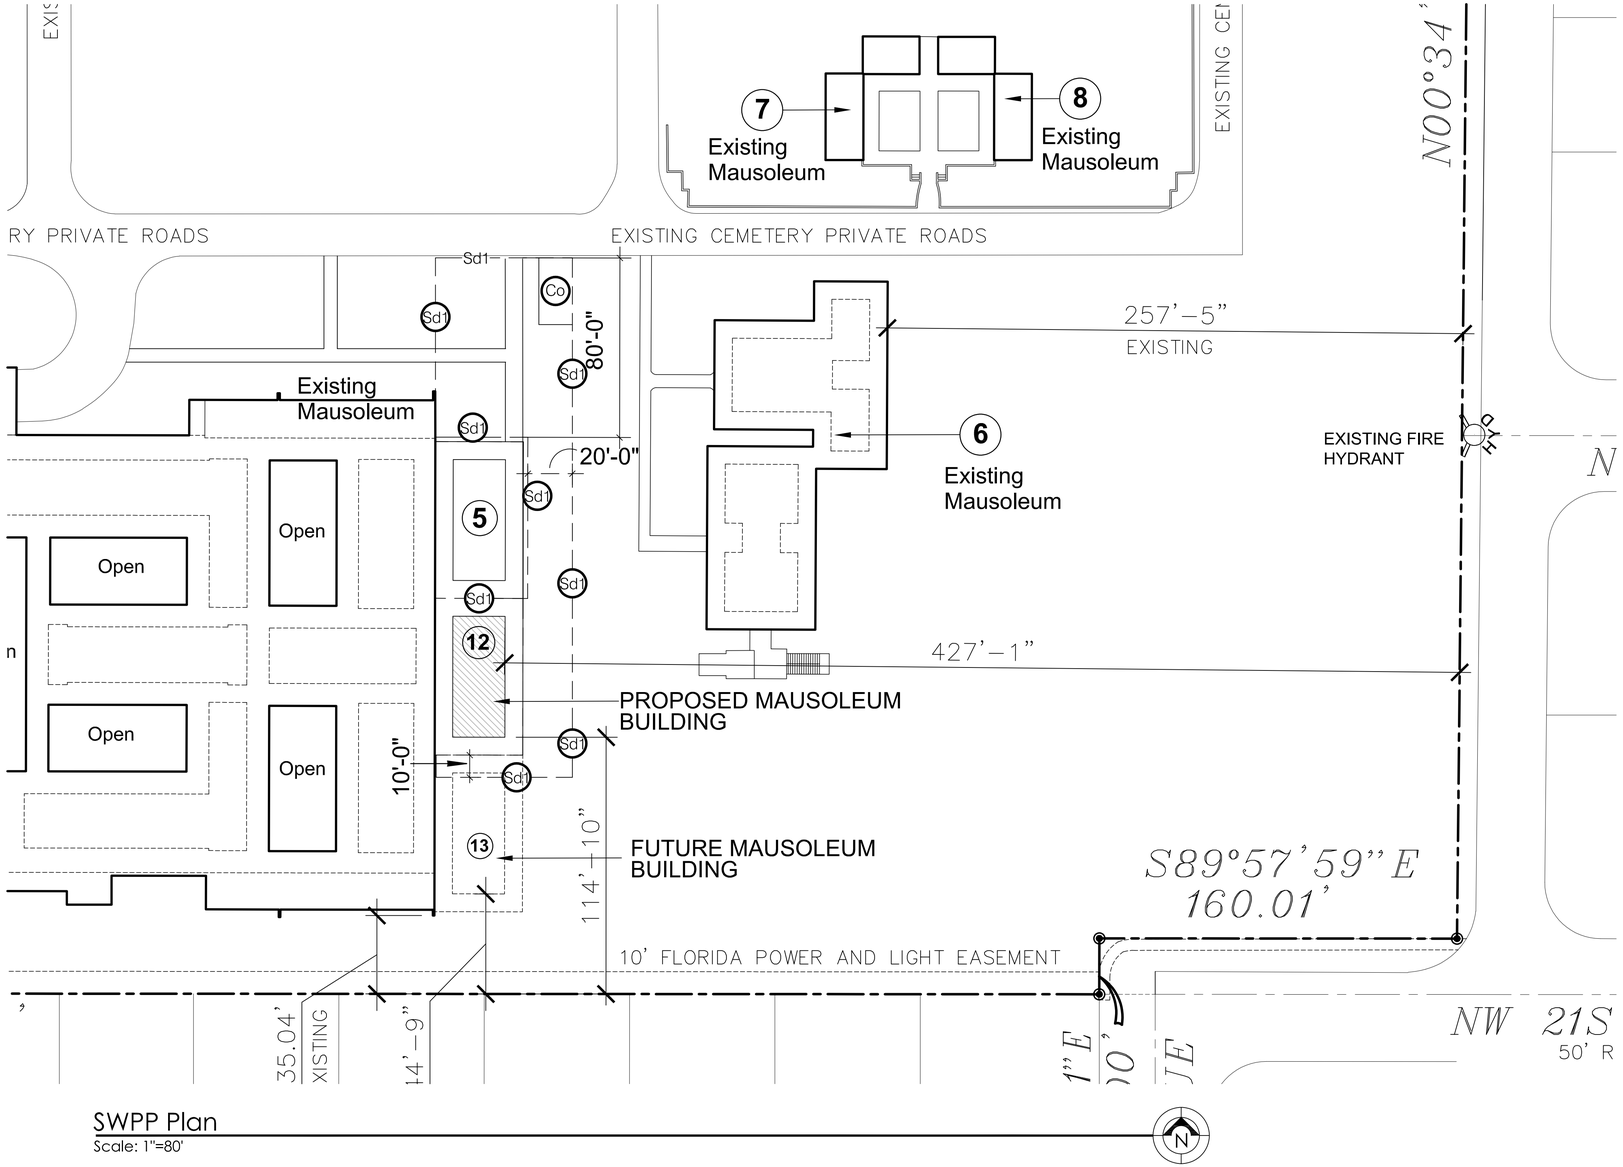

SWPP Plan
Scale: 1"=80'

CODE	PRACTICE	DETAIL	MAP SYMBOL	DESCRIPTION
Co	CONSTRUCTION EXIT		Co (Label)	A crushed stone pad located at the construction site exit to provide a place for removing mud from tires, thereby protecting public streets.
Sd1	SEDIMENT BARRIER		X TYPE (Indicate type)	A barrier to prevent sediment from leaving the construction site. It may be sandbags, bales of straw or hay, brush, logs and poles, gravel, or a sediment fence. The barriers are usually temporary and inexpensive.

VEGETATIVE PRACTICES

Ds1	DISTURBED AREA STABILIZATION (WITH TEMPORARY VEGETATION)		Ds1	Establishing temporary vegetative cover with fast growing seedings on disturbed areas.
Ds2	DISTURBED AREA STABILIZATION (WITH PERMANENT VEGETATION)		Ds2	Establishing permanent vegetative cover such as trees, shrubs, vines, grasses, sod or legumes on disturbed areas.

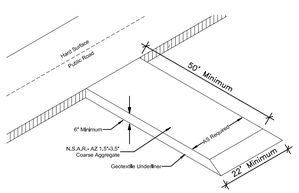

Co Construction Entrance

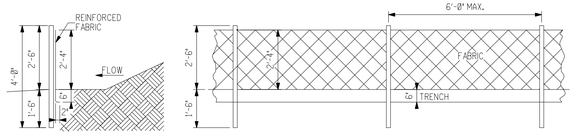

Sd1 Temporary Sediment Barrier - Silt Fence
SCALE: 3/8" = 1'-0"

MANUEL TAPIA-RUANO R.A.
Tapia-Ruano Architect Inc. (786) 457-6115
1753 SW 23rd TERRACE Miami, Florida, 33145

STATE OF FLORIDA — MANUEL A. TAPIA-RUANO — AR0008428 — REGISTERED ARCHITECT

Proposed Mausoleum Building At Forest Lawn Memorial Gardens

200 WEST COPANS ROAD POMPANO BEACH FLORIDA

Revisions:

Date: 02-18-25

Comm. No. 2405

SP-2

Manuel A Tapia-Ruano

Digitally signed by Manuel A Tapia-Ruano
Date: 2025.02.21 14:49:31 -05'00'

DRC
PZ25-12000004
04.02.2025