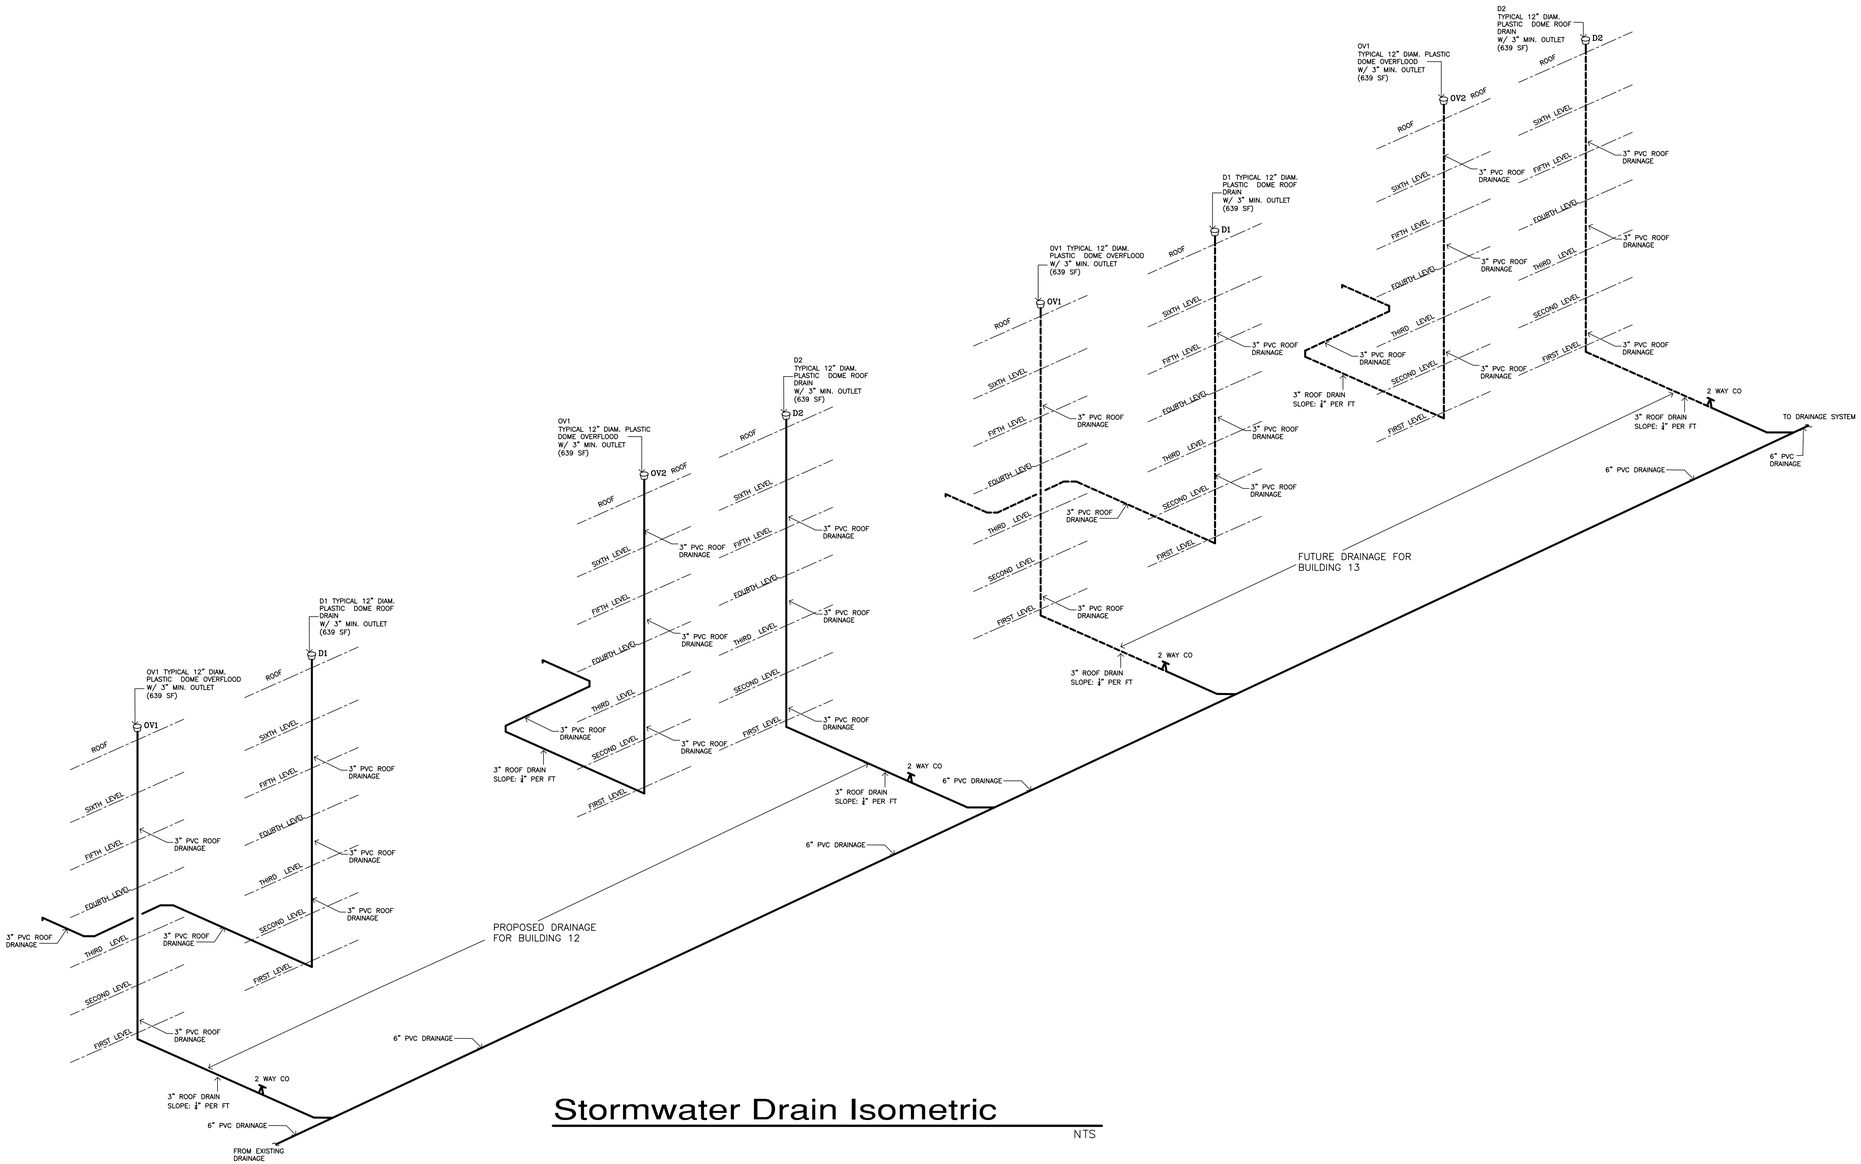

Stormwater Drain Isometric

NTS

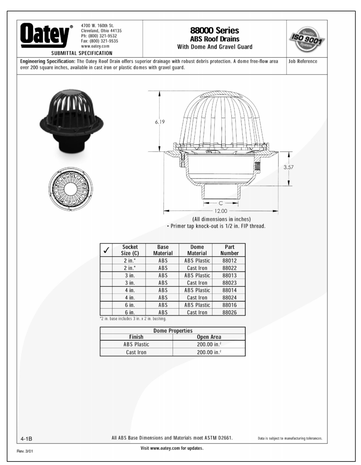

AR 0008428

MANUEL TAPIA-RUANO R.A.
Tapia-Ruano Architect Inc.
1753 SW 22nd TERRACE Miami, Florida, 33145 (786) 457-4115

STATE OF FLORIDA REGISTERED ARCHITECT MANUEL TAPIA-RUANO AR0008428

Proposed Mausoleum Building At Forest Lawn Memorial Gardens

200 WEST COPANS ROAD POMPANO BEACH FLORIDA

Digitally signed by Alejandro Ramirez
DN: c=US, o=Arper Associates LLC, dnQualifier=A01410C00000190EA15A12E0003621F, cn=Alejandro Ramirez
Date: 2025.02.25 14:40:10 -05'00'

ALEJANDRO RAMIREZ LICENSE No 52742 STATE OF FLORIDA PROFESSIONAL ENGINEER

This item has been digitally signed and sealed by Alejandro Ramirez, PE on: see seal date Printed copies of this document are not considered signed and sealed and the signature must be verified on any electronic copies.

ARPER CONSULTING ENGINEERS
Arper Engineering
3191 Coral Way Avenue Suite 301
Miami, Florida 33145
(305) 741-4466
www.arper.us
Alejandro Ramirez. PE 52742

DRC
PZ25-12000004
04.02.2025

Revisions:

Date: 02-18-25

Comm. No. 2405

P-3