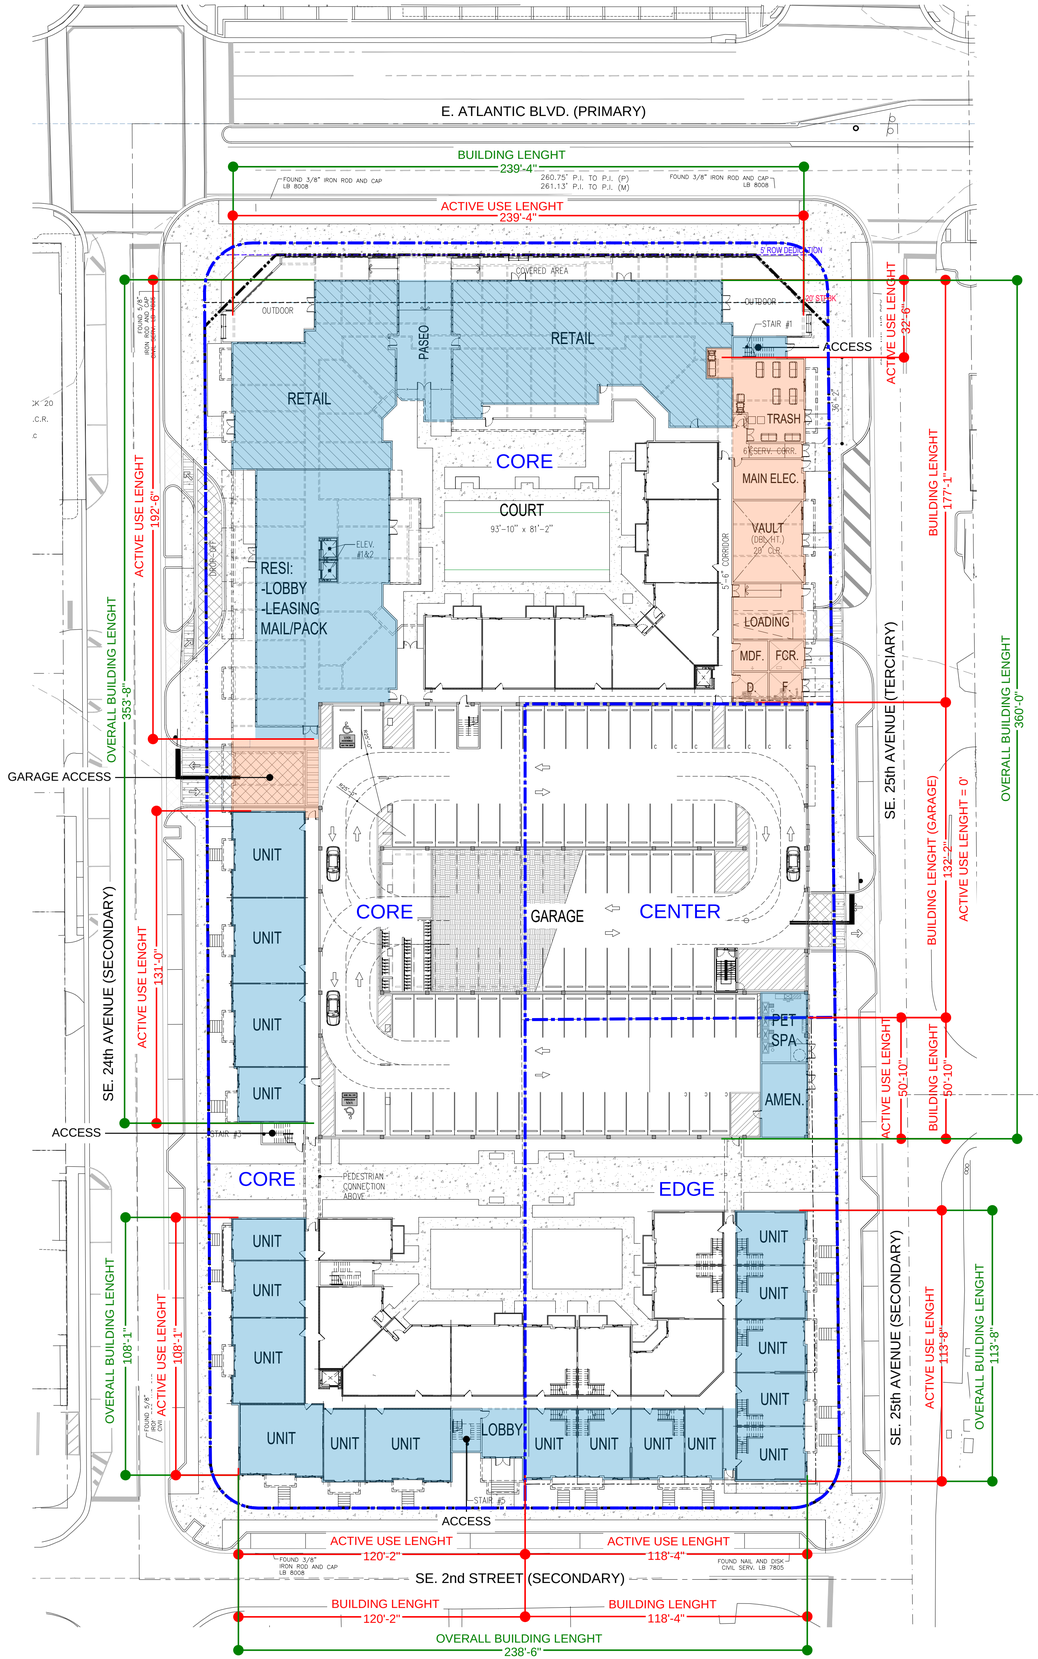

BUILDING FRONTAGE / ACTIVE USE		
STREET TYPE	Required	Provided
Primary Street		
E. Atlantic Boulevard (Core)	90%	100%
Secondary Street		
S.E. 24th Avenue (Core)	80%	93.5%
S.E 2nd Street (Core)	80%	100%
S.E 2nd Street (Edge)	60%	100%
S.E. 25th Avenue (Edge)	60%	100%
S.E. 25th Avenue (Center)	60%	0%
Terciary Street		
S.E. 25th Avenue (Core)	70%	18.4%

DRC

PZ25-12000001

05/21/2025

NORTH

EXHIBIT - ACTIVE USE

SCALE: 1" = 30'-0"

REVISIONS:

DIGITAL SIGNATURE:

George Mouriz

GEORGE L. MOURIZ
AR0007806

GEORGE L. MOURIZ
AR0007806

POMPANO BEACH APTS

LOCATED AT:
POMPANO BEACH

FOR:
PORTMAN HOLDINGS

ARCHITECT'S BUILDING CODE STATEMENT/ TO THE BEST OF THE ARCHITECT'S KNOWLEDGE, THE PLANS AND SPECIFICATIONS COMPLY WITH THE FLORIDA BUILDING CODE EIGHTH EDITION (2023) AND THE APPLICABLE FIRE SAFETY STANDARDS AS DETERMINED BY THE LOCAL AUTHORITY AND CHAPTER 633 FLORIDA STATUTES.

COPYRIGHT © 2024 MSA ARCHITECTS, INC. THE ARCHITECTURAL DESIGN AND DETAIL DRAWINGS FOR THIS BUILDING AND/OR OVERALL PROJECT ARE THE LEGAL PROPERTY OF AND ALL RIGHTS ARE RESERVED BY THE ARCHITECT. THEIR USE FOR REPRODUCTION, CONSTRUCTION, OR DISTRIBUTION IS PROHIBITED UNLESS AUTHORIZED IN WRITING BY THE ARCHITECT.

MSA ARCHITECTS, INC.
8950 SW 74TH CT #1513
MIAMI, FL 33156
P: (305) 273-9911

MSA ARCHITECTS
ARCHITECTURE & PLANNING

Project No: 2254.prj
Contract Date:
Scale:

TITLE:
EXHIBIT - ACTIVE USE

SHEET:
EX-1