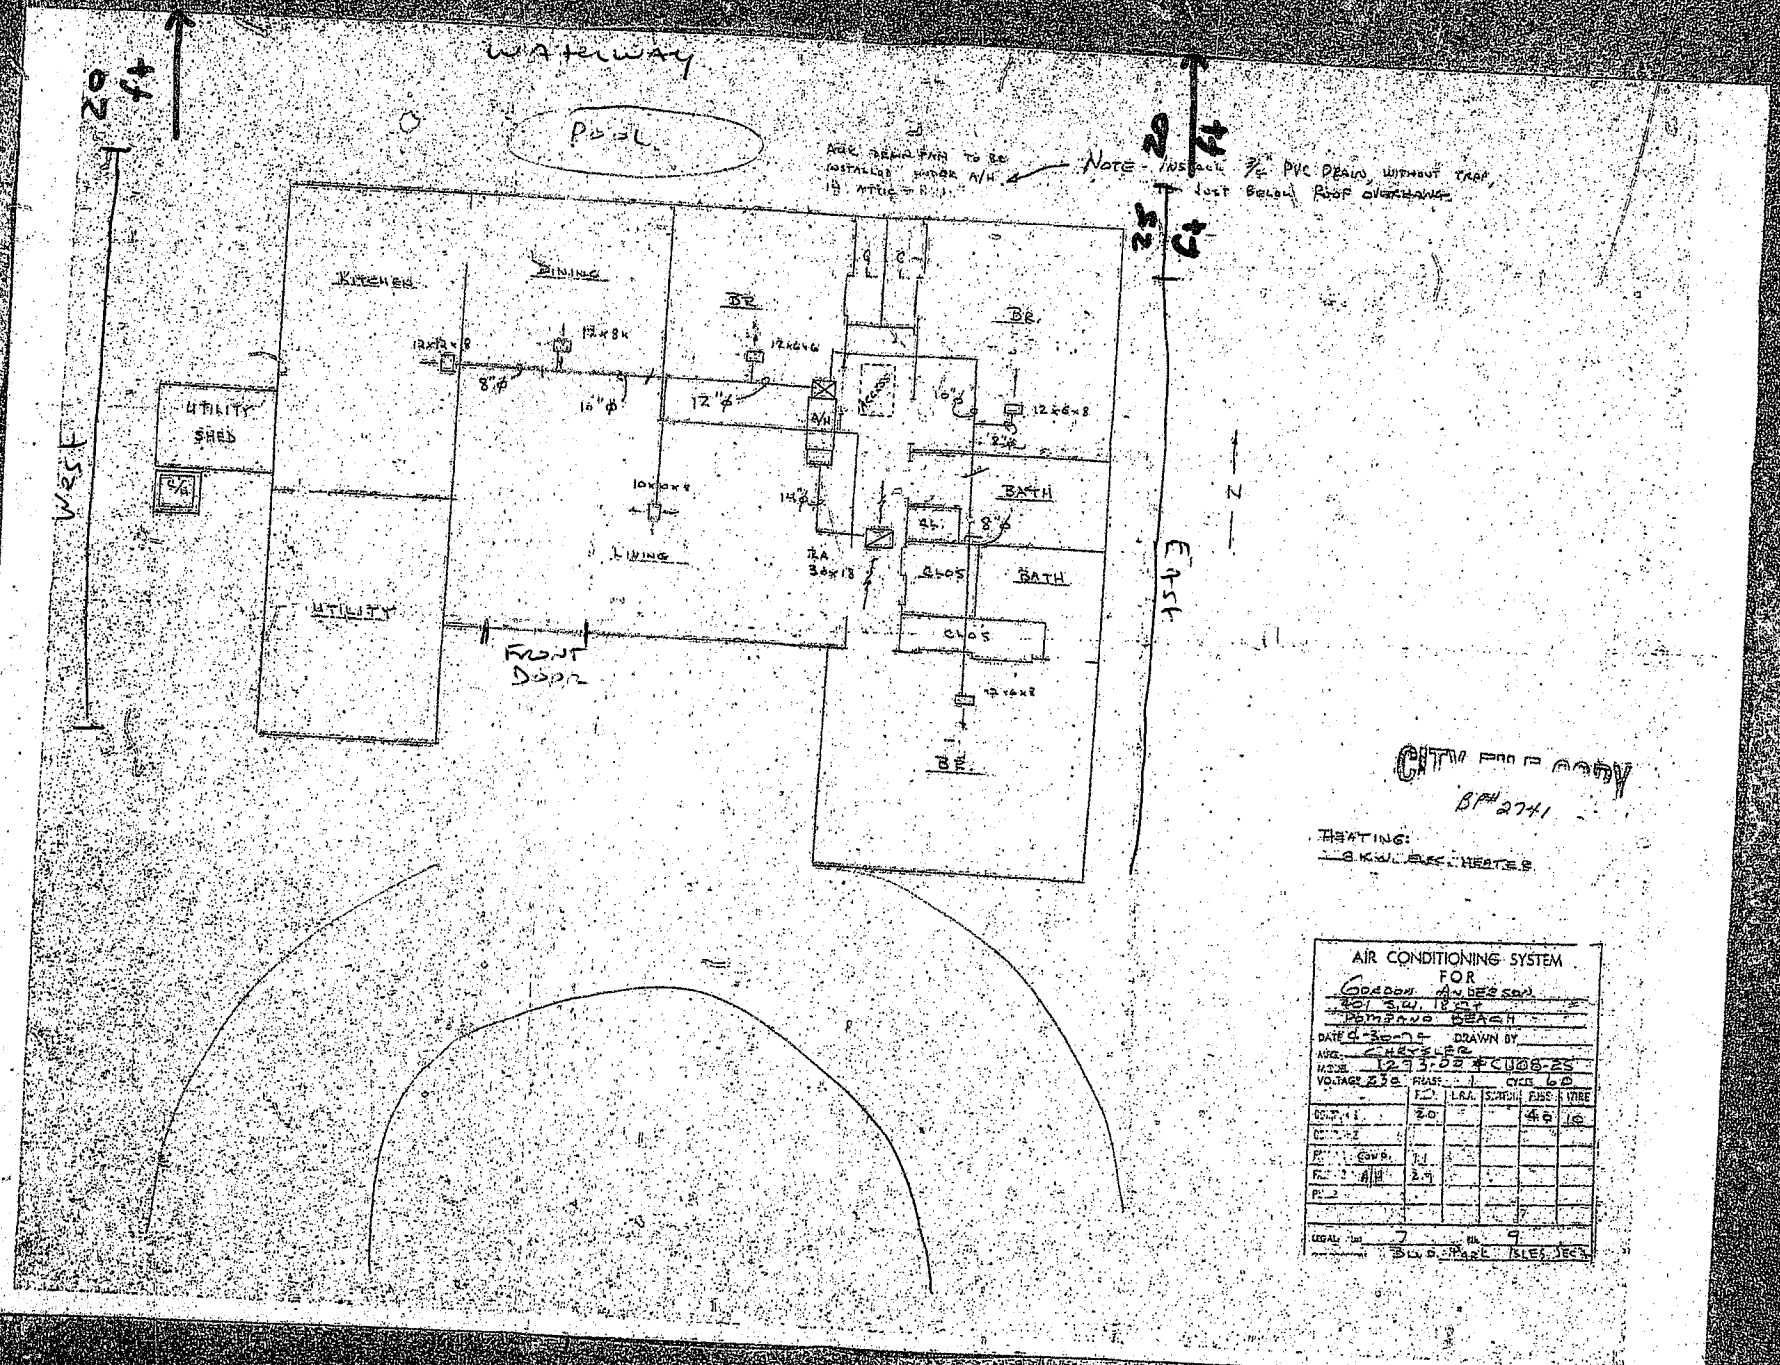
WATERWAY
POOL
ATTIC FAN TO BE INSTALLED UNDER A/H IN ATTIC
NOTE - INSTALL 3/4" PVC DRAIN, WITHOUT TRAP, JUST BELOW ROOF OVERHANG
KITCHEN
DINING
BR
BR
UTILITY SHED
UTILITY
LIVING
BATH
BATH
CLOS
CLOS
BR
FRONT DOOR
WEST
EAST
N
CITY FILE COPY
BP 2741
HEATING:
8 KW. ELEC. HEATER
AIR CONDITIONING SYSTEM FOR
GORDON ANDERSON
401 S.W. 18 ST
POMPANO BEACH
DATE 4-30-75 DRAWN BY
MFR. CHEVROLET
MODEL 1293-DB #CU08-25
VOLTAGE 230 PHASE 1 CYCLE 60
BLVD. PARK ISLES, INC.